



RISE FOOD MALL



RISE COMMERCIAL PROJECTS SO FAR :


- SHOPLEX - **Delivered**
- PALM STREET - **Delivered**
- MADISON SQUARE - **Delivered**
- BROADWAY - **Delivered**
- RETALIA 1 - **Structure ready; possession in 2023**
- RETALIA 2 - **Delivering by 2024**

850+
PROUD & SATISFIED SHOP BUYERS...
MOST OF THEM HAS GOT POSSESSION/APPRECIATION
NOW SAY'S

YEH DIL MAANGE MORE..



RISE FOOD MALL

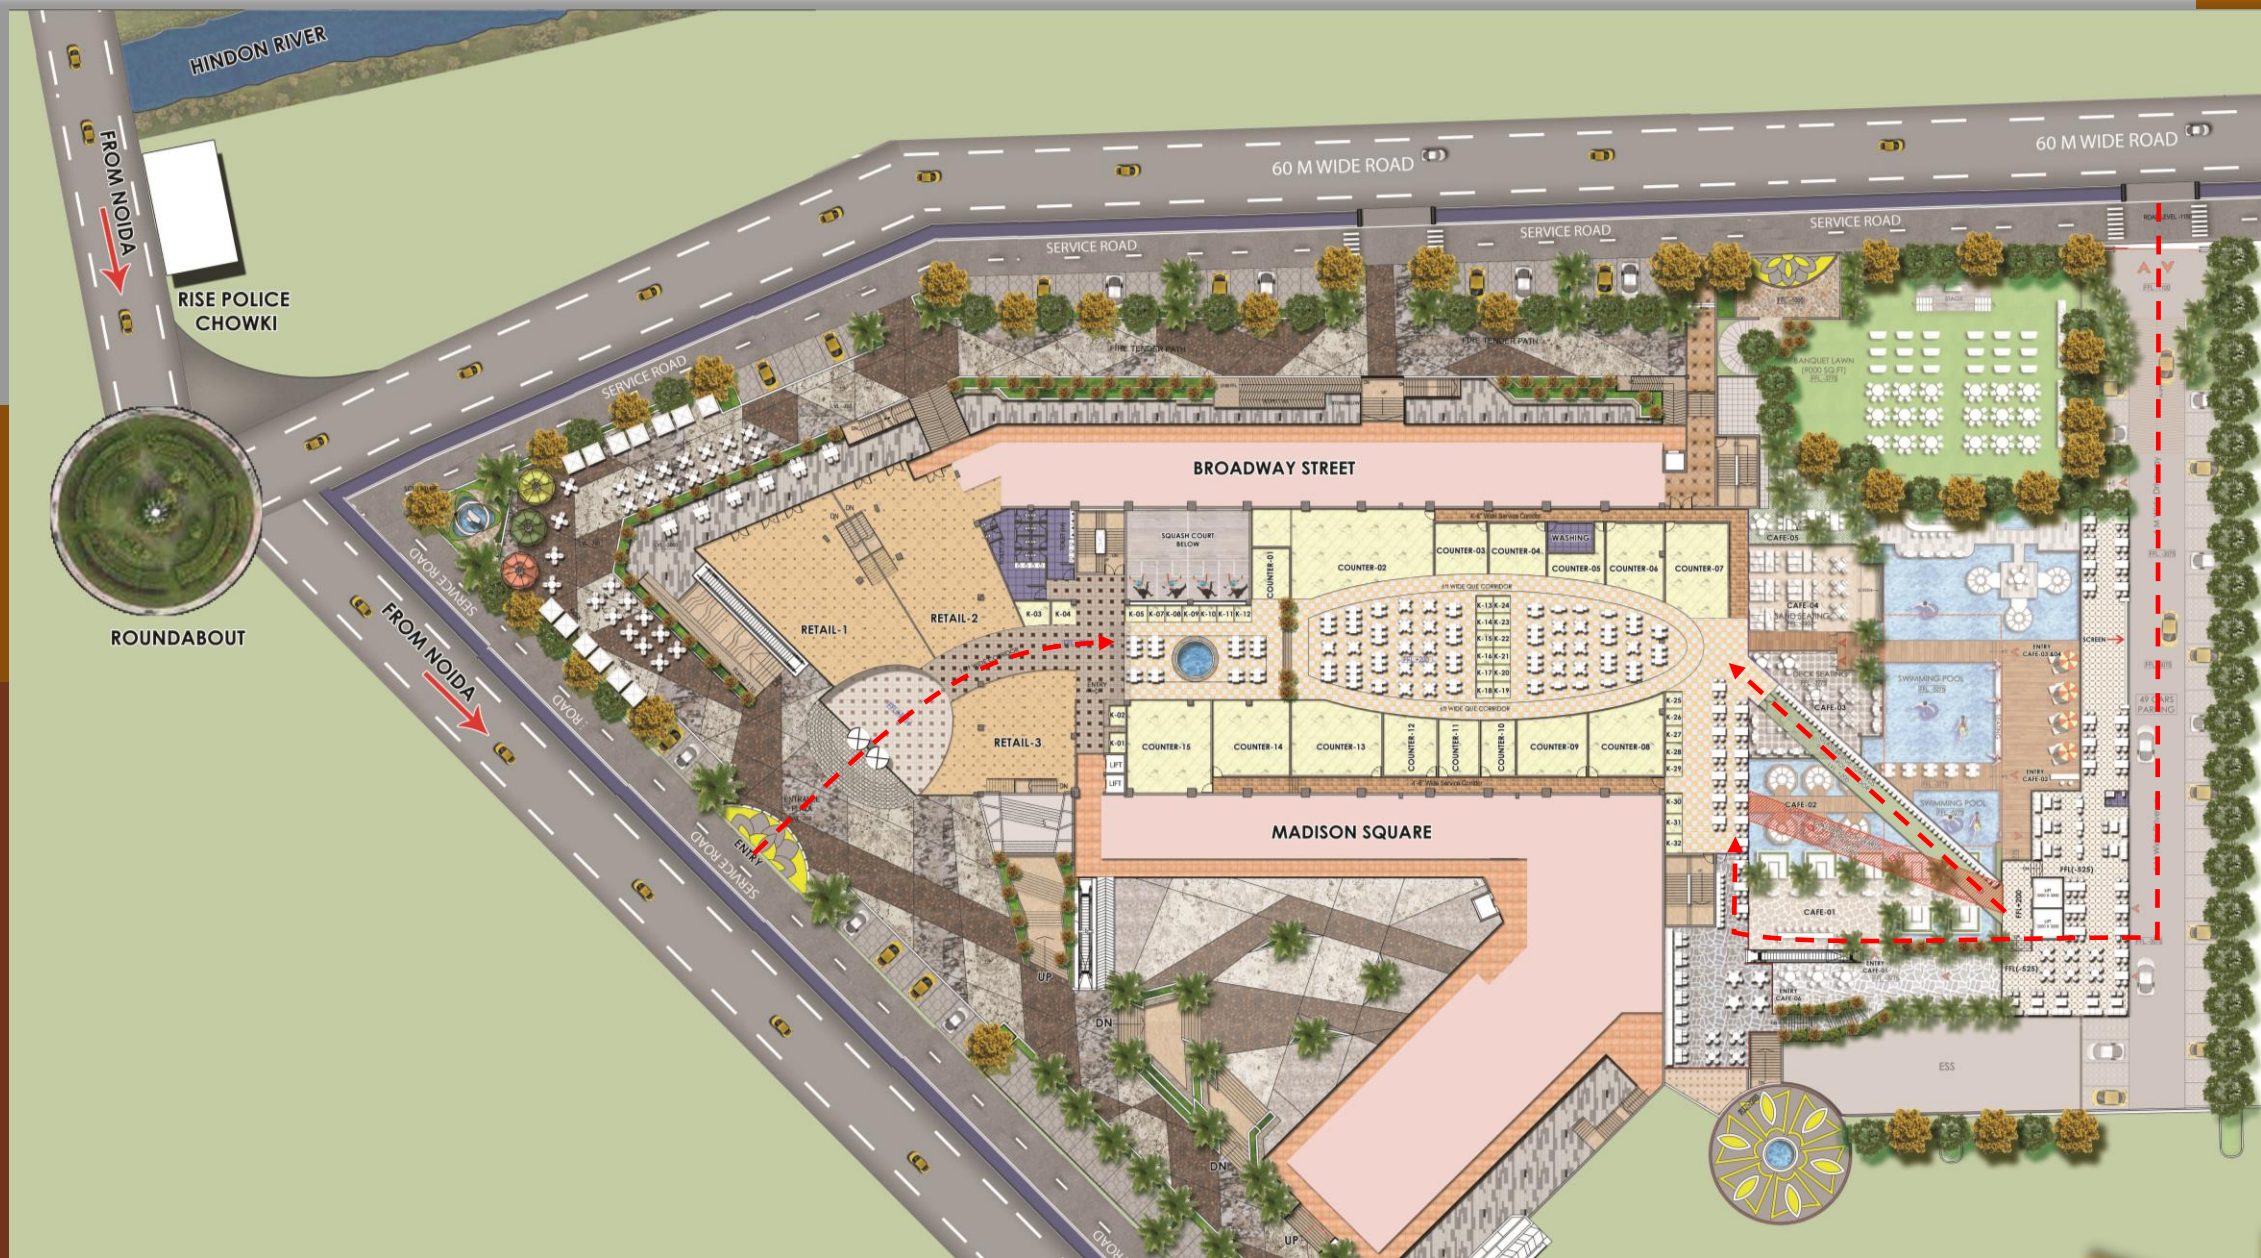

LAYOUT- UPPER GROUND



LAYOUT- GROUND FLOOR



LAYOUT- 2ND FLOOR













FAÇADE WORK-UNDER PROGRESS

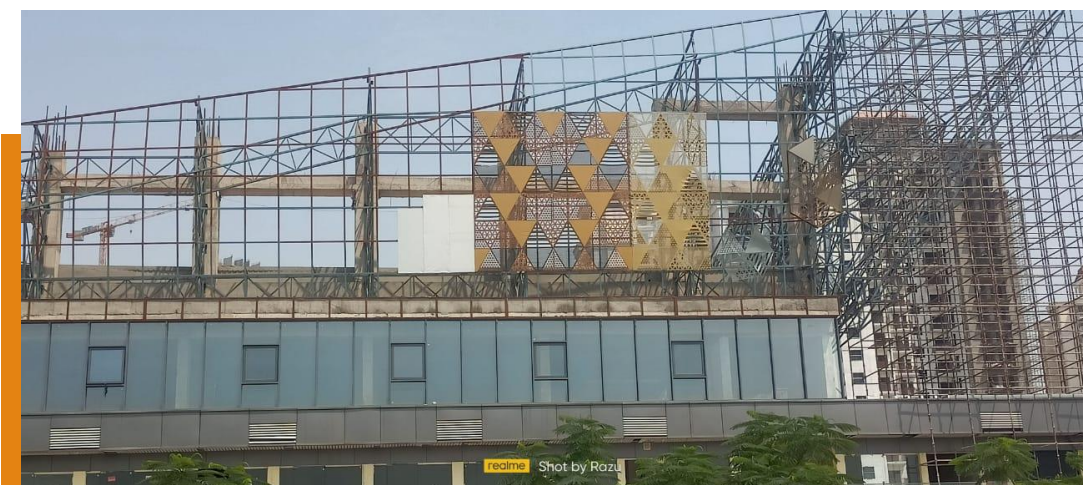

POOL SIDE THEME CAFÉ'S & RESTAURANTS

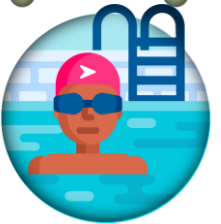























RESTAURANT/CAFÉ LAYOUT




SPORTS BAR & RESTAURANTS





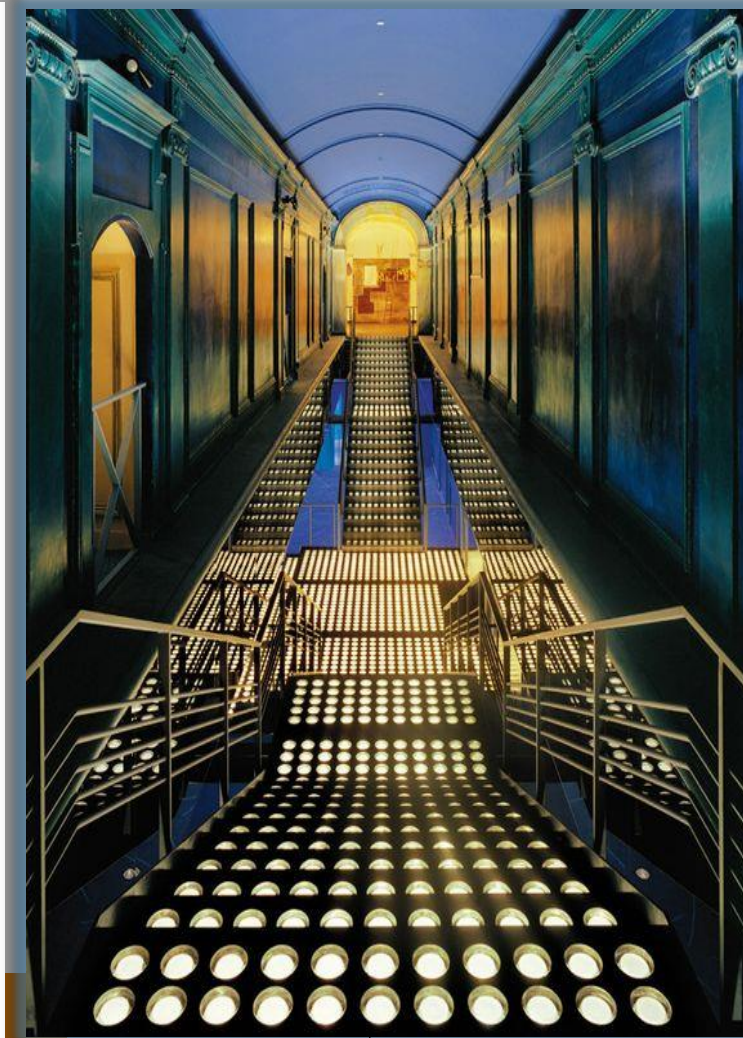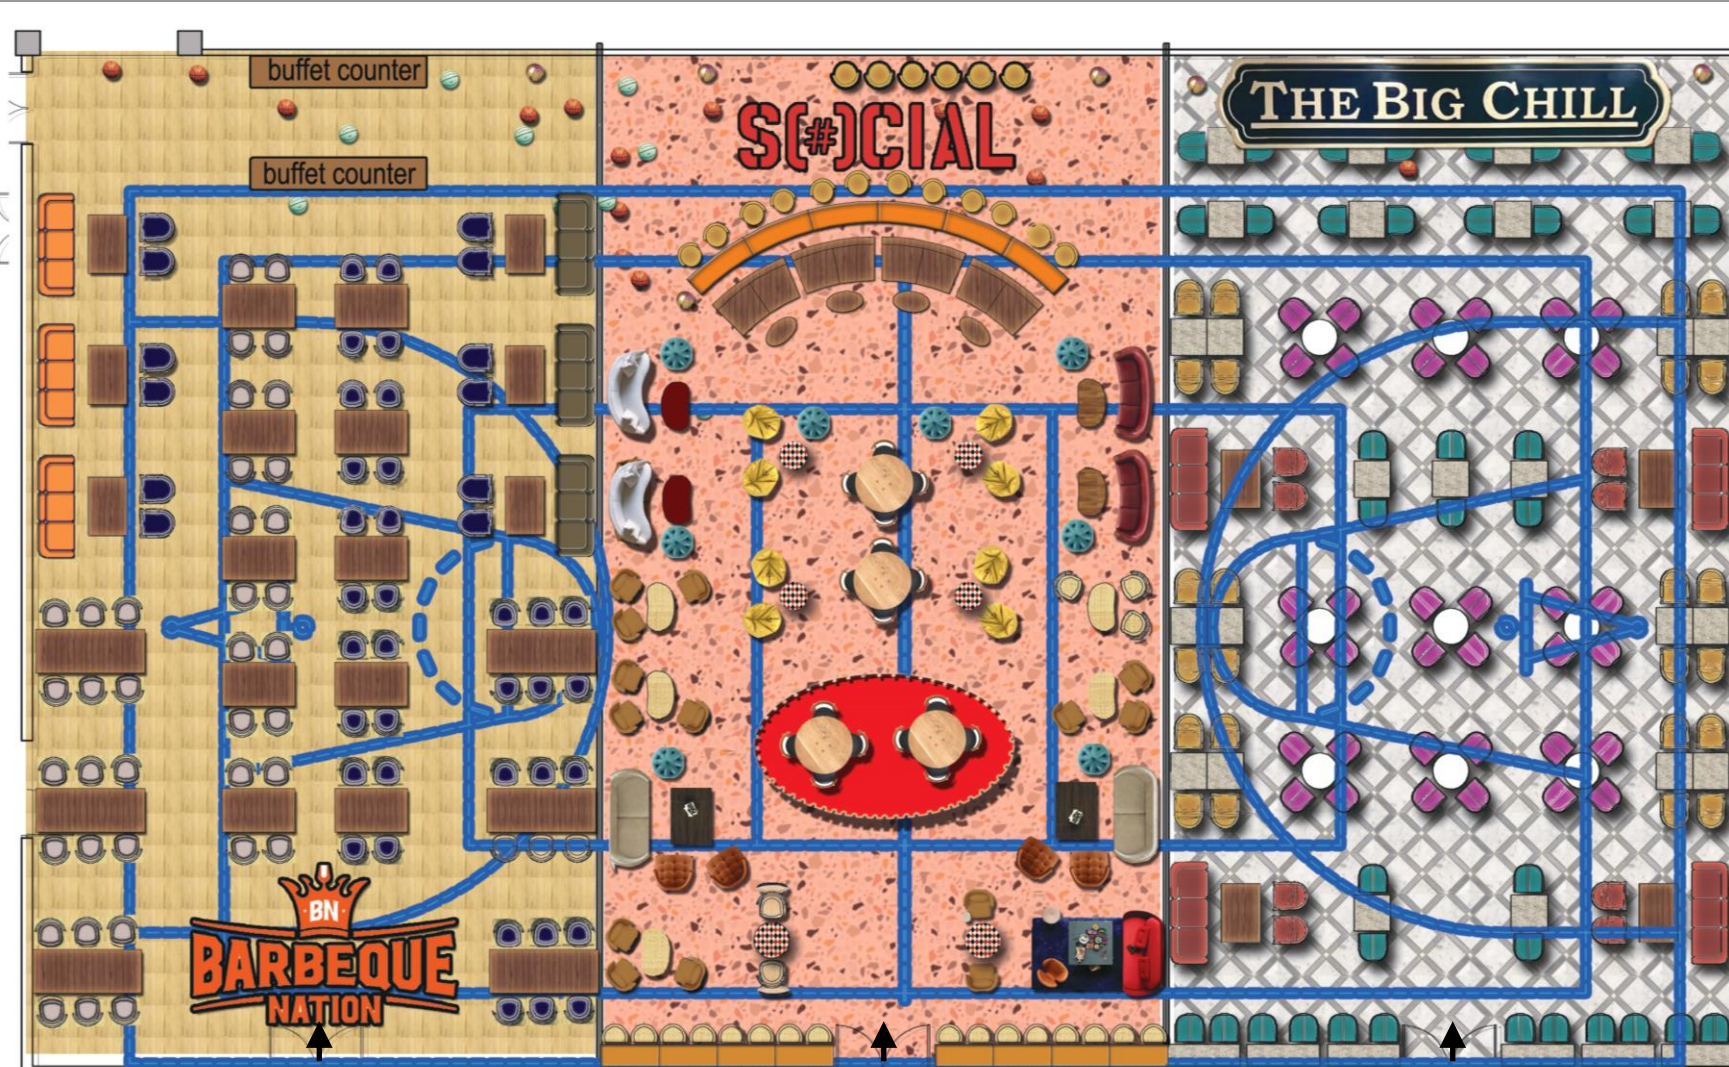

LAYOUT – 1ST FLOOR

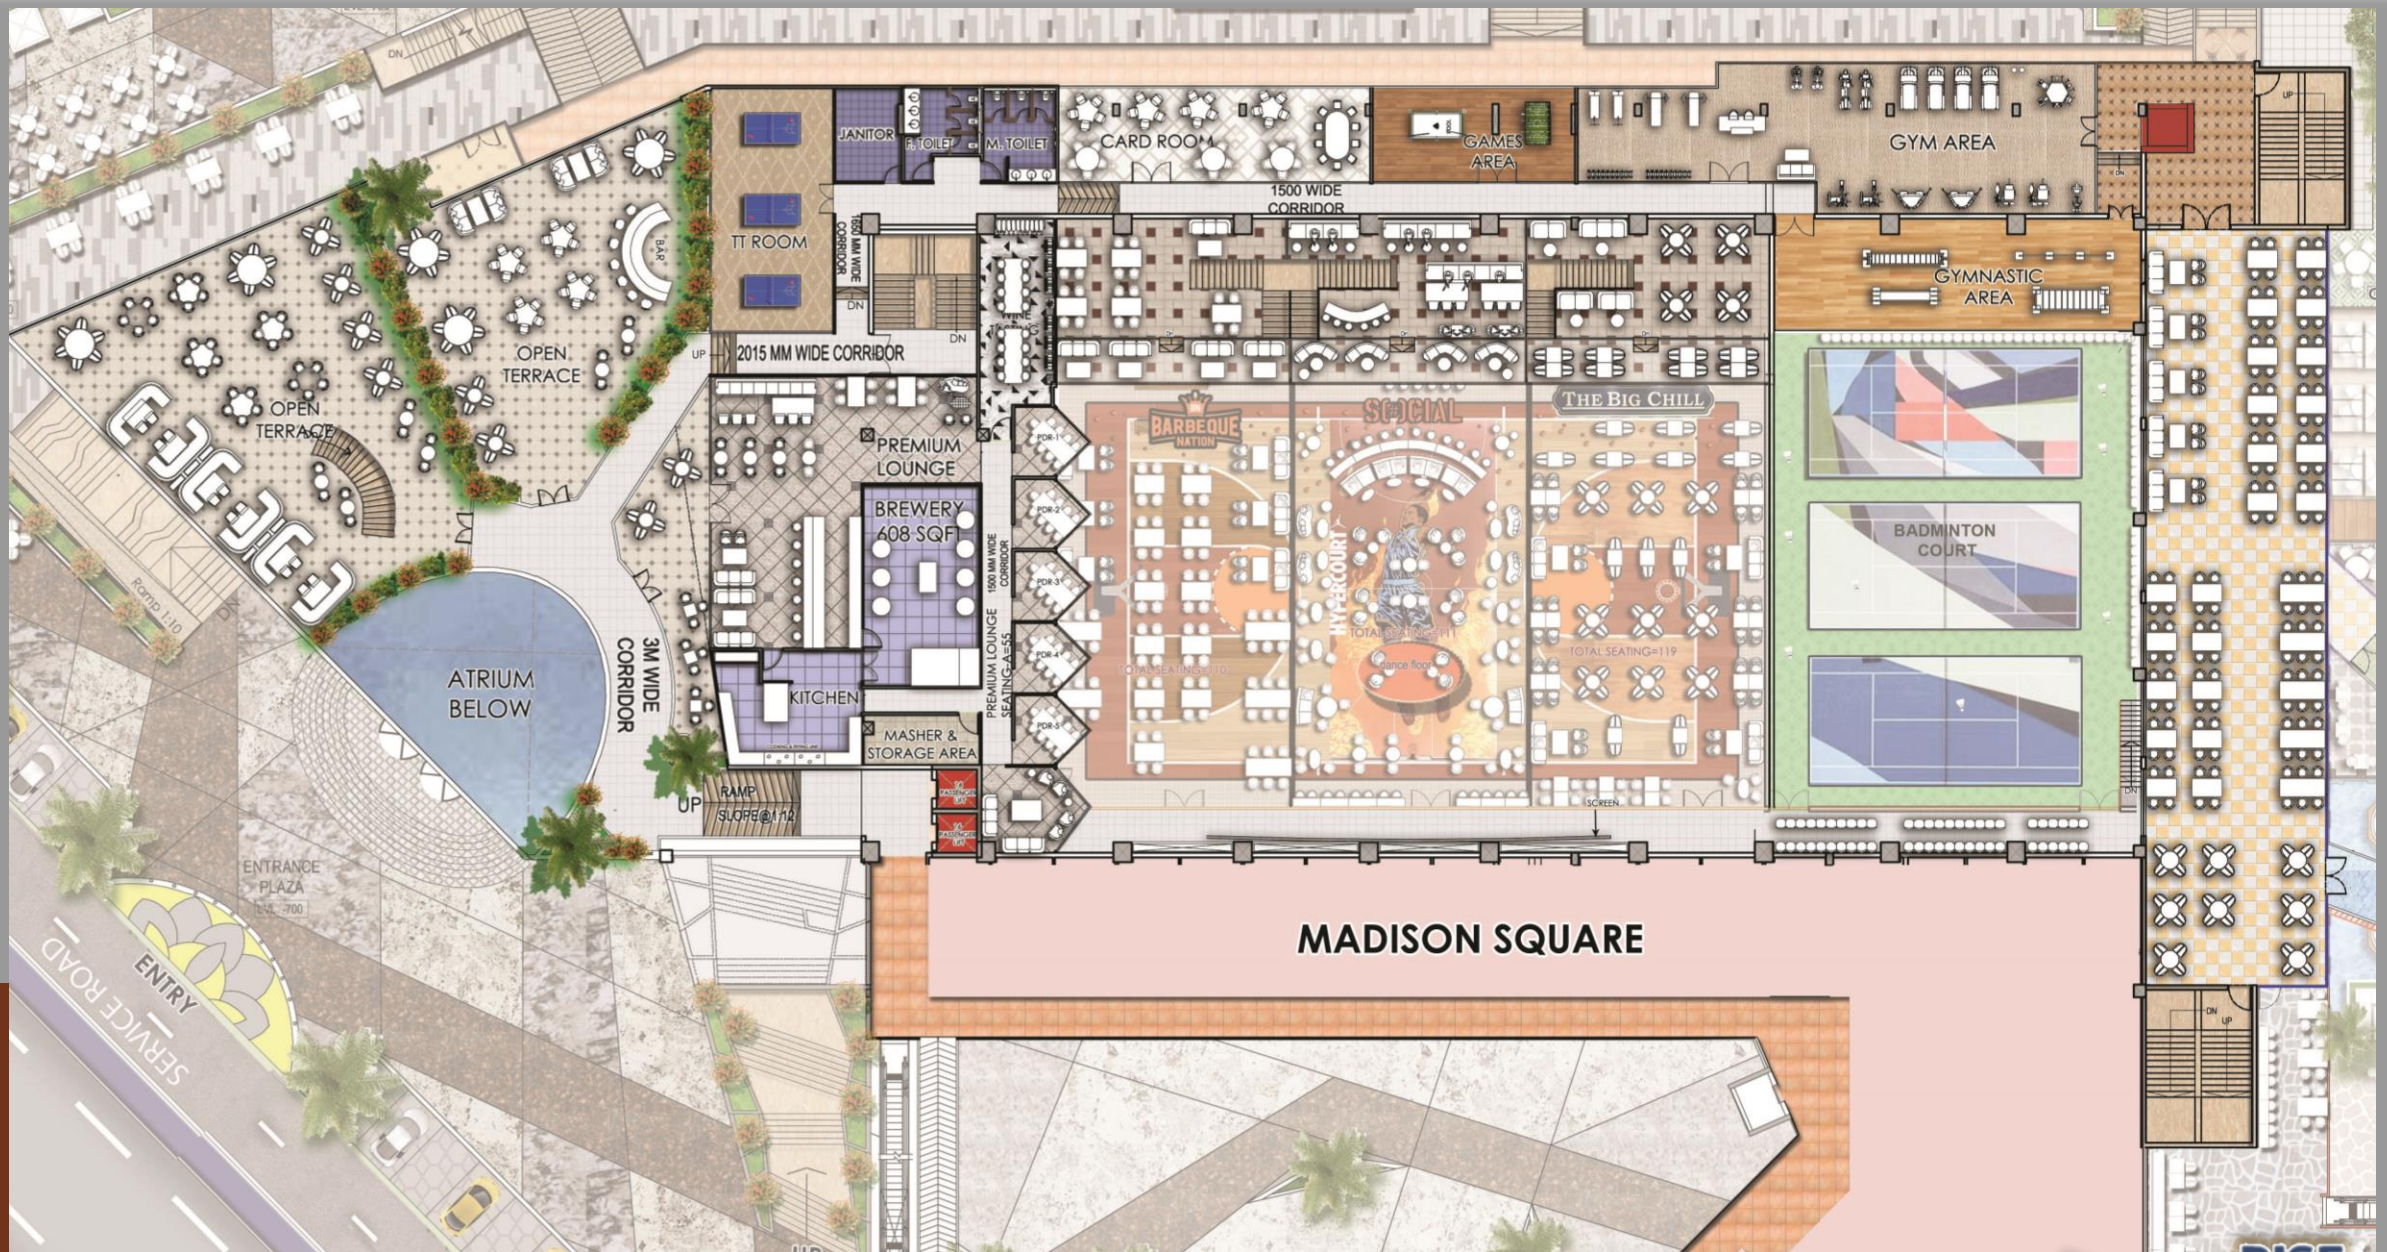

LAYOUT – 2ND FLOOR



FOOD COURT



LAYOUT

DINING-OUT REDEFINED

USP's OF FOOD COURT @ GROUND FLOOR

- **NO HASSLE OF MULTI LEVEL PARKING**
- **HOP-IN-EAT- HOP-OFF**
- **MULTI CUISINE OPTIONS FOR FAMILY**
- **QUICK DELIVERY FOR ZOMATO/SWIGGY**



RISE FOOD COURT COLLABORATED WITH “FOOD FORUM”

PARTNER BRANDS WITH “FOOD FORUM”:



RETAIL PARTNER BRANDS WITH “FOOD FORUM”:

AND **WROGN™**



ARROW
USA • 1851


LOUIS PHILIPPE

KAZO

global desi

IMARA®

madame


**GLOBAL
REPUBLIC**
Fast.Forward.Fashion


VAN HEUSEN
POWER DRESSING


PARK AVENUE

MORE THAN 40 FOOD COURTS OPERATIONAL BY “FOOD FORUM” :

- | | | |
|--|---|-------------------------------------|
| 1) Inderlok Metro Station, Delhi. | 19) BBD, Gomti Nagar, Lucknow, UP. | 36) Nangloi Railway Station, Delhi. |
| 2) Spark Mall, Kamla Nagar, Delhi. | 20) Windsor Mall, Itanagar, AP | 37) DLF Building 5, Gurgaon. |
| 3) Akshardham Metro Station, Delhi. | 21) Tagore Garden, Metro Station, Delhi. | 38) Mullanpur, Ludhiana. |
| 4) RK Ashram, Metro Station, Delhi. | 22) New Delhi, Ajmeri Gate, Metro Station, Delhi. | 39) Garh Road, Meerut. |
| 5) Shipra Mall, Indirapuram. | 23) Subhash Nagar, Metro Station, Delhi | 40) Haridwar Rohtak Road. |
| 6) Signature Mall, Vaishali. | 24) Motijheel Metro Station, Kanpur. | 41) Main Bazar, Mathura. |
| 7) SPM Metro Station, Kanpur. | 25) Kalyanpur Metro Station, Kanpur. | |
| 8) GIP Mall, Sec 18, Noida. | 26) Rawatpur Metro Station, Kanpur. | |
| 9) JHV Mall, Varanasi, UP. | 27) Capitol Avenue, Sec 63, Noida. | |
| 10) Hisar Highway, Haryana. | 28) Rohtak Highway, Haryana. | |
| 11) Mall Road, Mussoorie. | 29) Mall Road, Mussoorie. | |
| 12) Moga Highway, Punjab. | 30) GNB Mall, Raj Nagar Ext, NCR, Delhi. | |
| 13) Bhajanpura, Delhi. | 31) Peeraghari Metro Station, Delhi. | |
| 14) Shaadipur Metro Station, Delhi. | 32) Biodiversity Park, Sec 91, Noida. | |
| 15) Ramesh Nagar, Metro Station, Delhi | 33) Three-phase Metro Station, Gurgaon. | |
| 16) Seelampur Metro Station, Delhi. | 34) TRP Mall, Bopal, Ahmedabad | |
| 17) Spectrum Metro Mall, Noida | 35) Agora Mall, Vadodara | |
| 18) Gravity Mall, Kankarbagh, Patna. | | |

**CURRENTLY 21
BURGER KING OUTLETS
RUNNING PAN INDIA
BY “FOOD FORUM”**

ATHLEISURE

- FACTORY OUTLETS – NIKE, ADIDAS, PUMA etc.
- IMMEDIATE CONNECT
- QUICK SALE
- SUCCESSFULLY EXPERIMENTED WITH BOS
(BRANDS ON SALE)



RISE POLICE CHOWKI

ROUNDBOUT

LAYOUT- GROUND FLOOR

CLUB RED





BADMINTON COURT



POKER / CARD ROOM



GYM

ABOU SA
DESIGN



TABLE TENNIS



POOL / FOOSBALL




SQUASH COURT

RISE
FOOD
MALL
DINING-OUT REDEFINED

ZONING PLANS

551 DIVISIONS
@100 SQ.FT.
EACH

FOOD COURT
ZONING PLAN

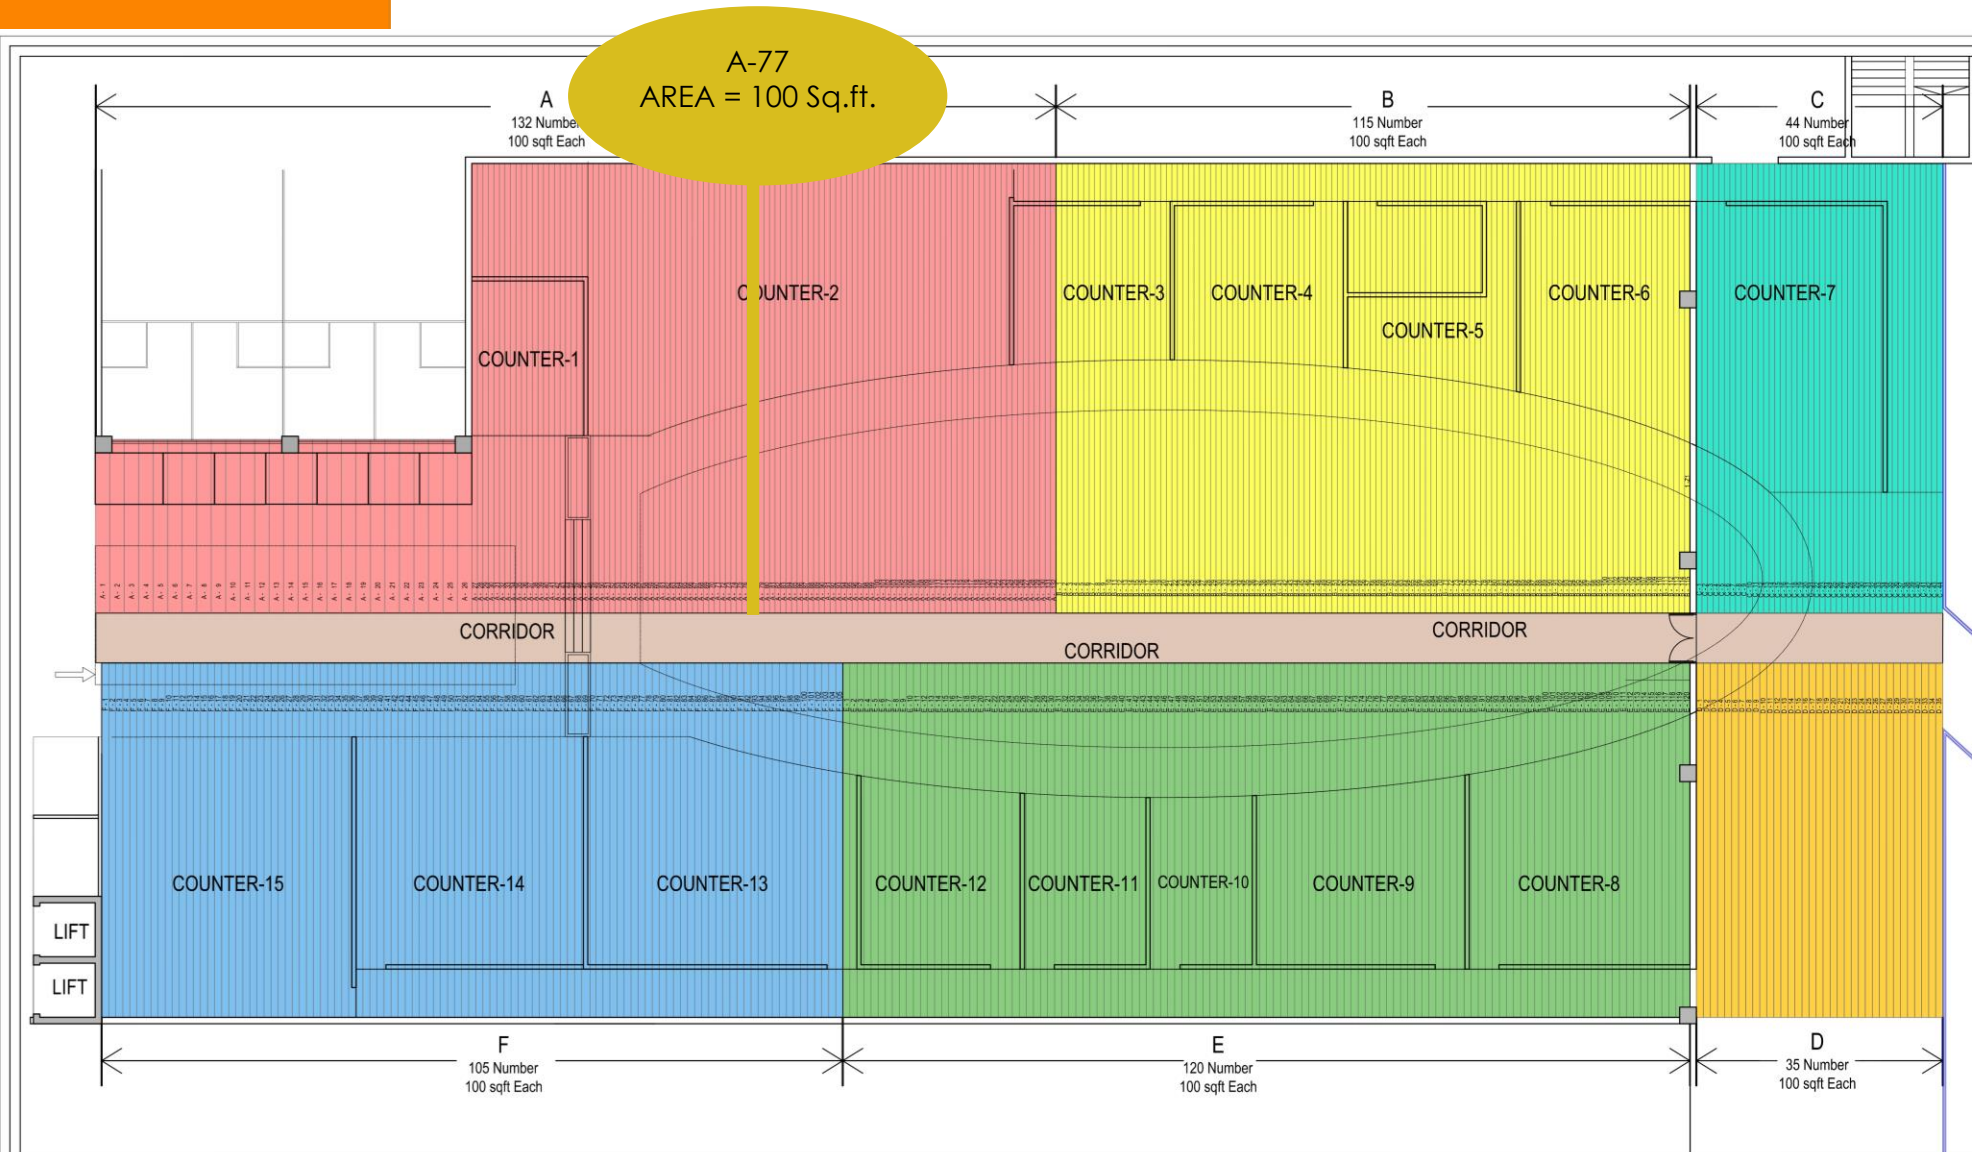

LIVE TO EAT (FOOD COURT) @ RISE FOOD MALL

A-45
AREA = 70 Sq.ft.

399 DIVISIONS
@70 SQ.FT.
EACH

ANCHOR
ZONING PLAN
GROUND FLOOR

FFL-3000

UP

Ramp 1:10

NO

C
90 Number
70 sqft Each

D
62 Number
70 sqft Each

CORRIDOR

CORRIDOR

CORRIDOR

CORRIDOR

A
139 Number
70 sqft Each

B
108 Number
70 sqft Each

A
139 Number
70 sqft Each

LIFT

LIFT

ANCHOR @ RISE FOOD MALL

THANK YOU

