

CLOVE
COUNTY




YOUR CURATED AUTOBIOGRAPHY



LIVING BREATHING TOWERS

Inspired by the organic silhouette of a clove bud, the architecture rises in smooth curves and deep earthy tones. The design introduces *scooped balconies*, curved recesses that define the façade and ensure every home opens to air and light.


Inside, the spaces draw from the same warm palette, clove browns, walnut veneers and antique gold accents. The architectural form culminates in a distinctive super roof that crowns each tower, a bold, graceful gesture that plays with light and shadow by day and glows as an illuminated crown at night. Clove County is a self-contained world for those who value mindfulness and silence.

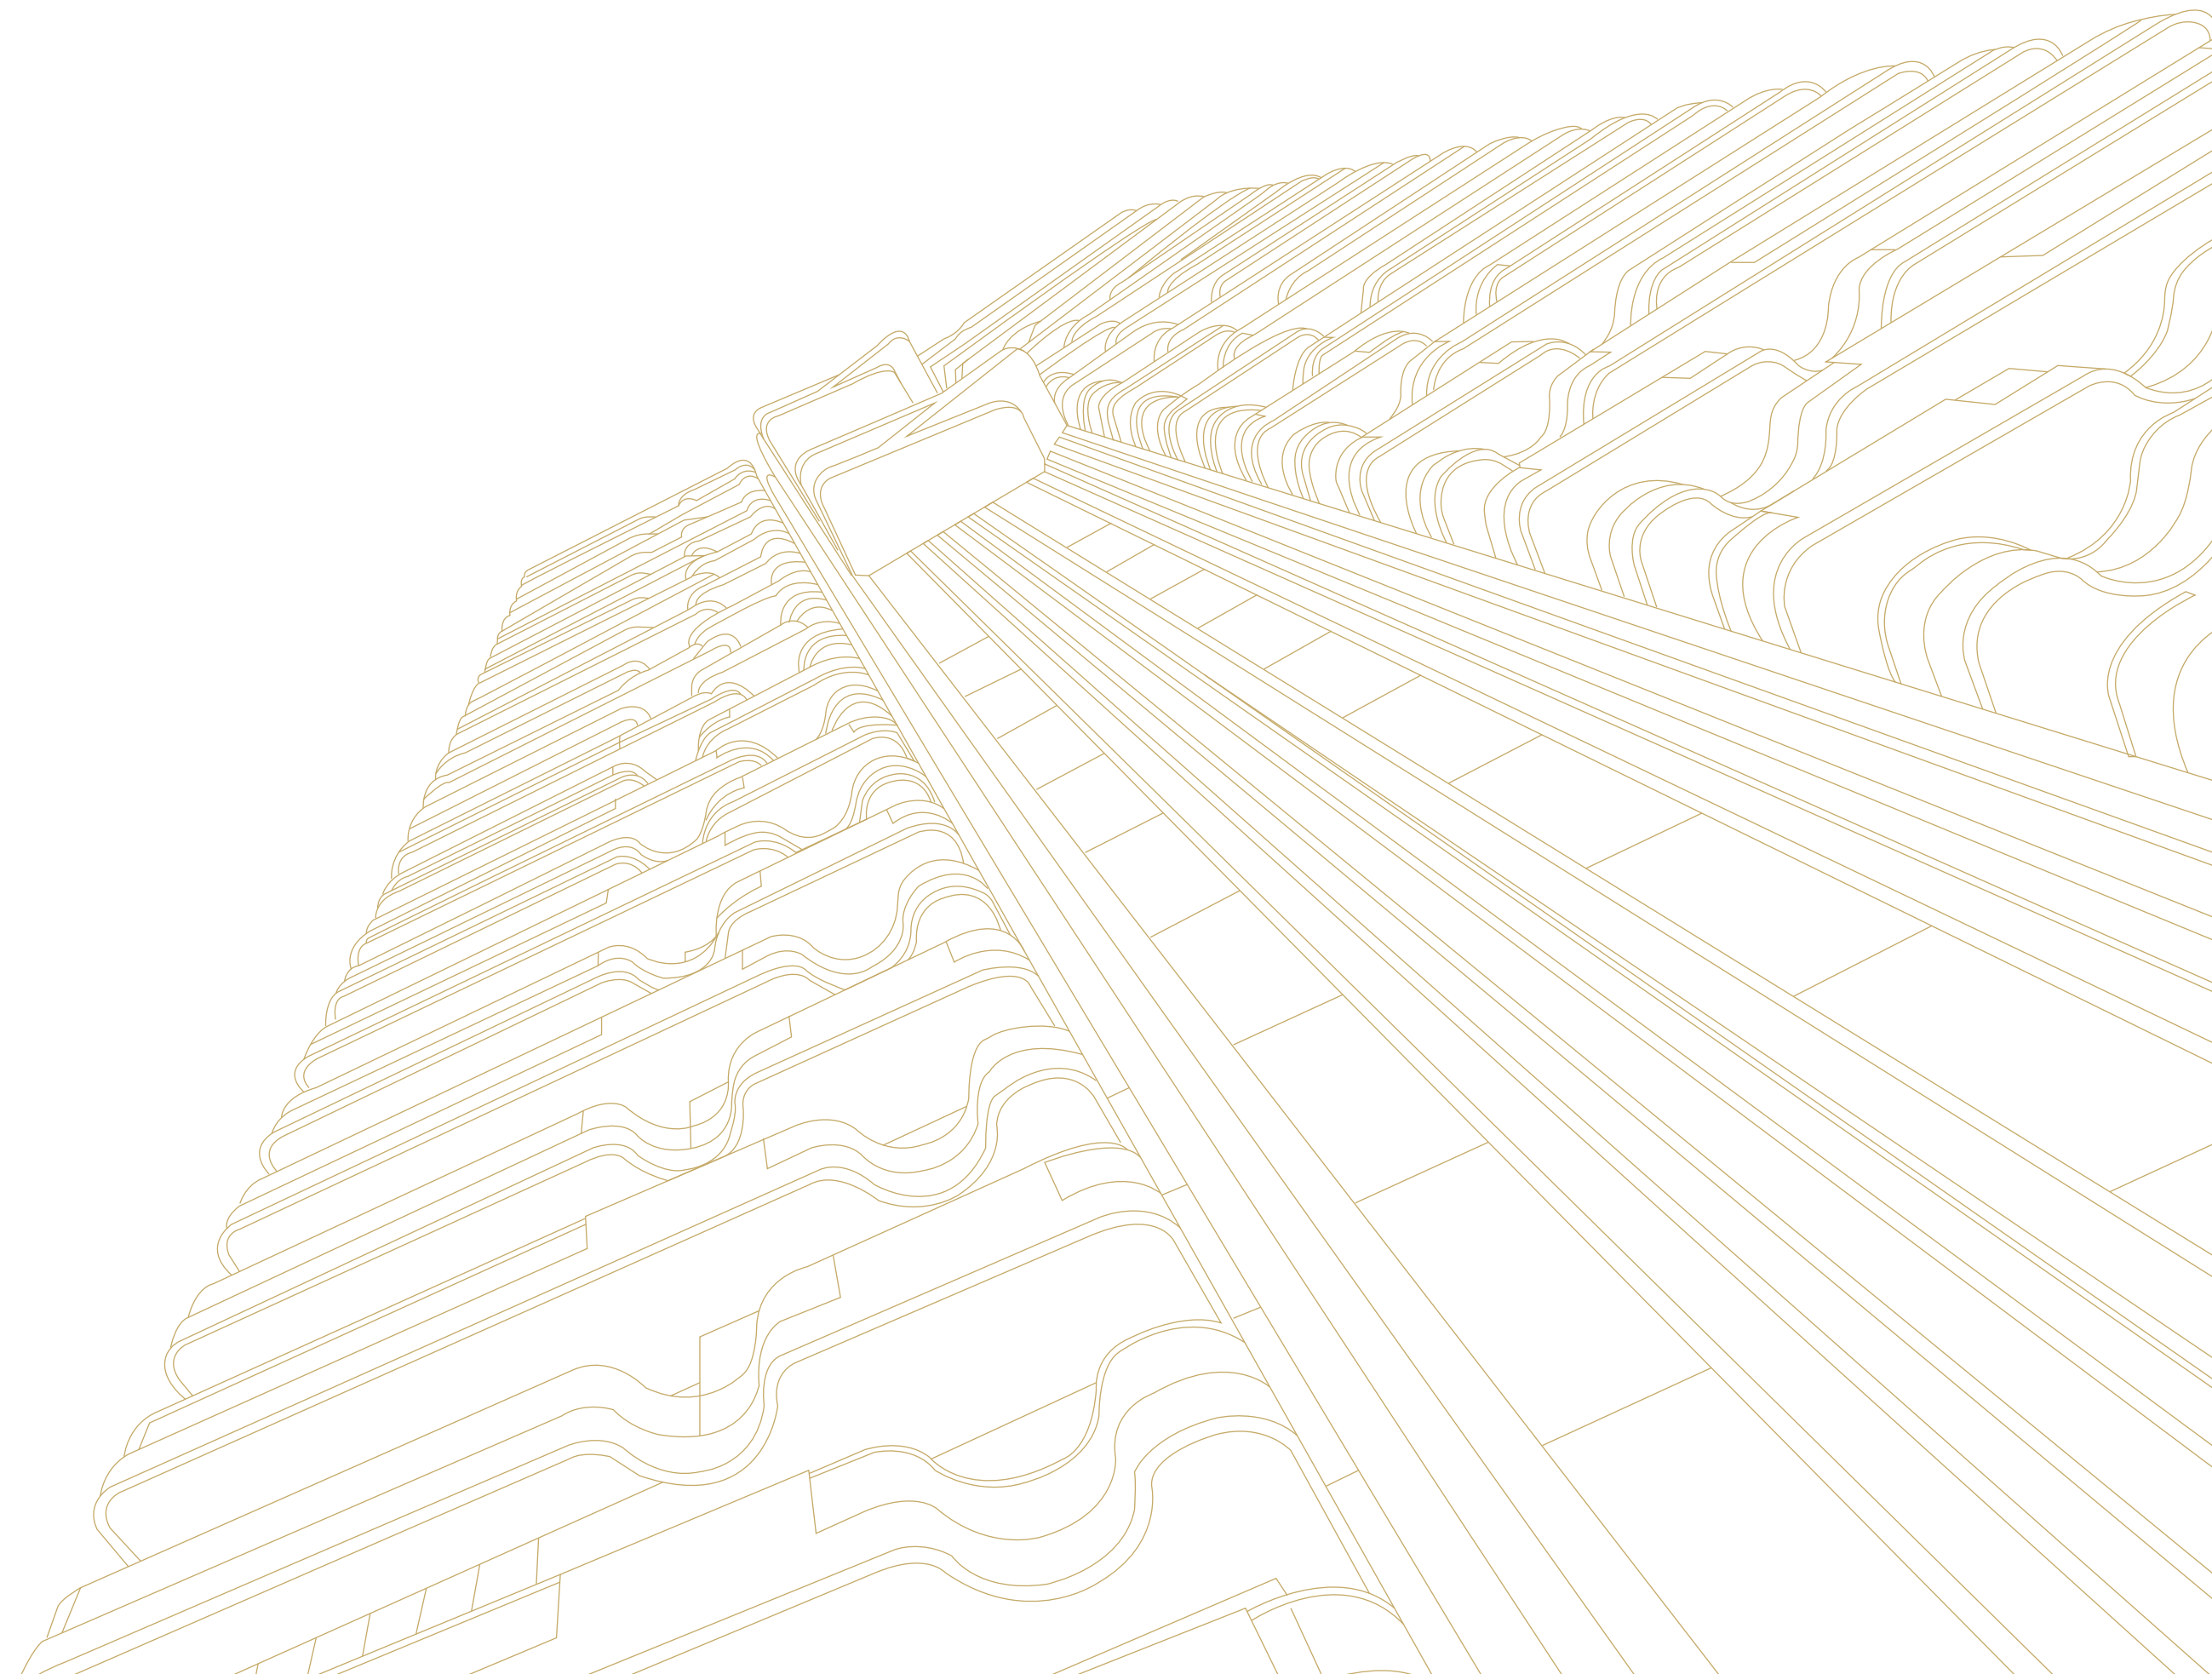

THE ADDRESS

Set across five acres, in Sector 151 of Noida, this is a true low-density haven. The master plan comprises just three towers and 226 residences, ensuring that the community remains exclusive and uncrowded.

Positioned along the Expressway for connectivity yet focused inward for serenity, this is an address chosen not for noise, but for its assurance- where your family's future is anchored by convenience, stability and elegance.

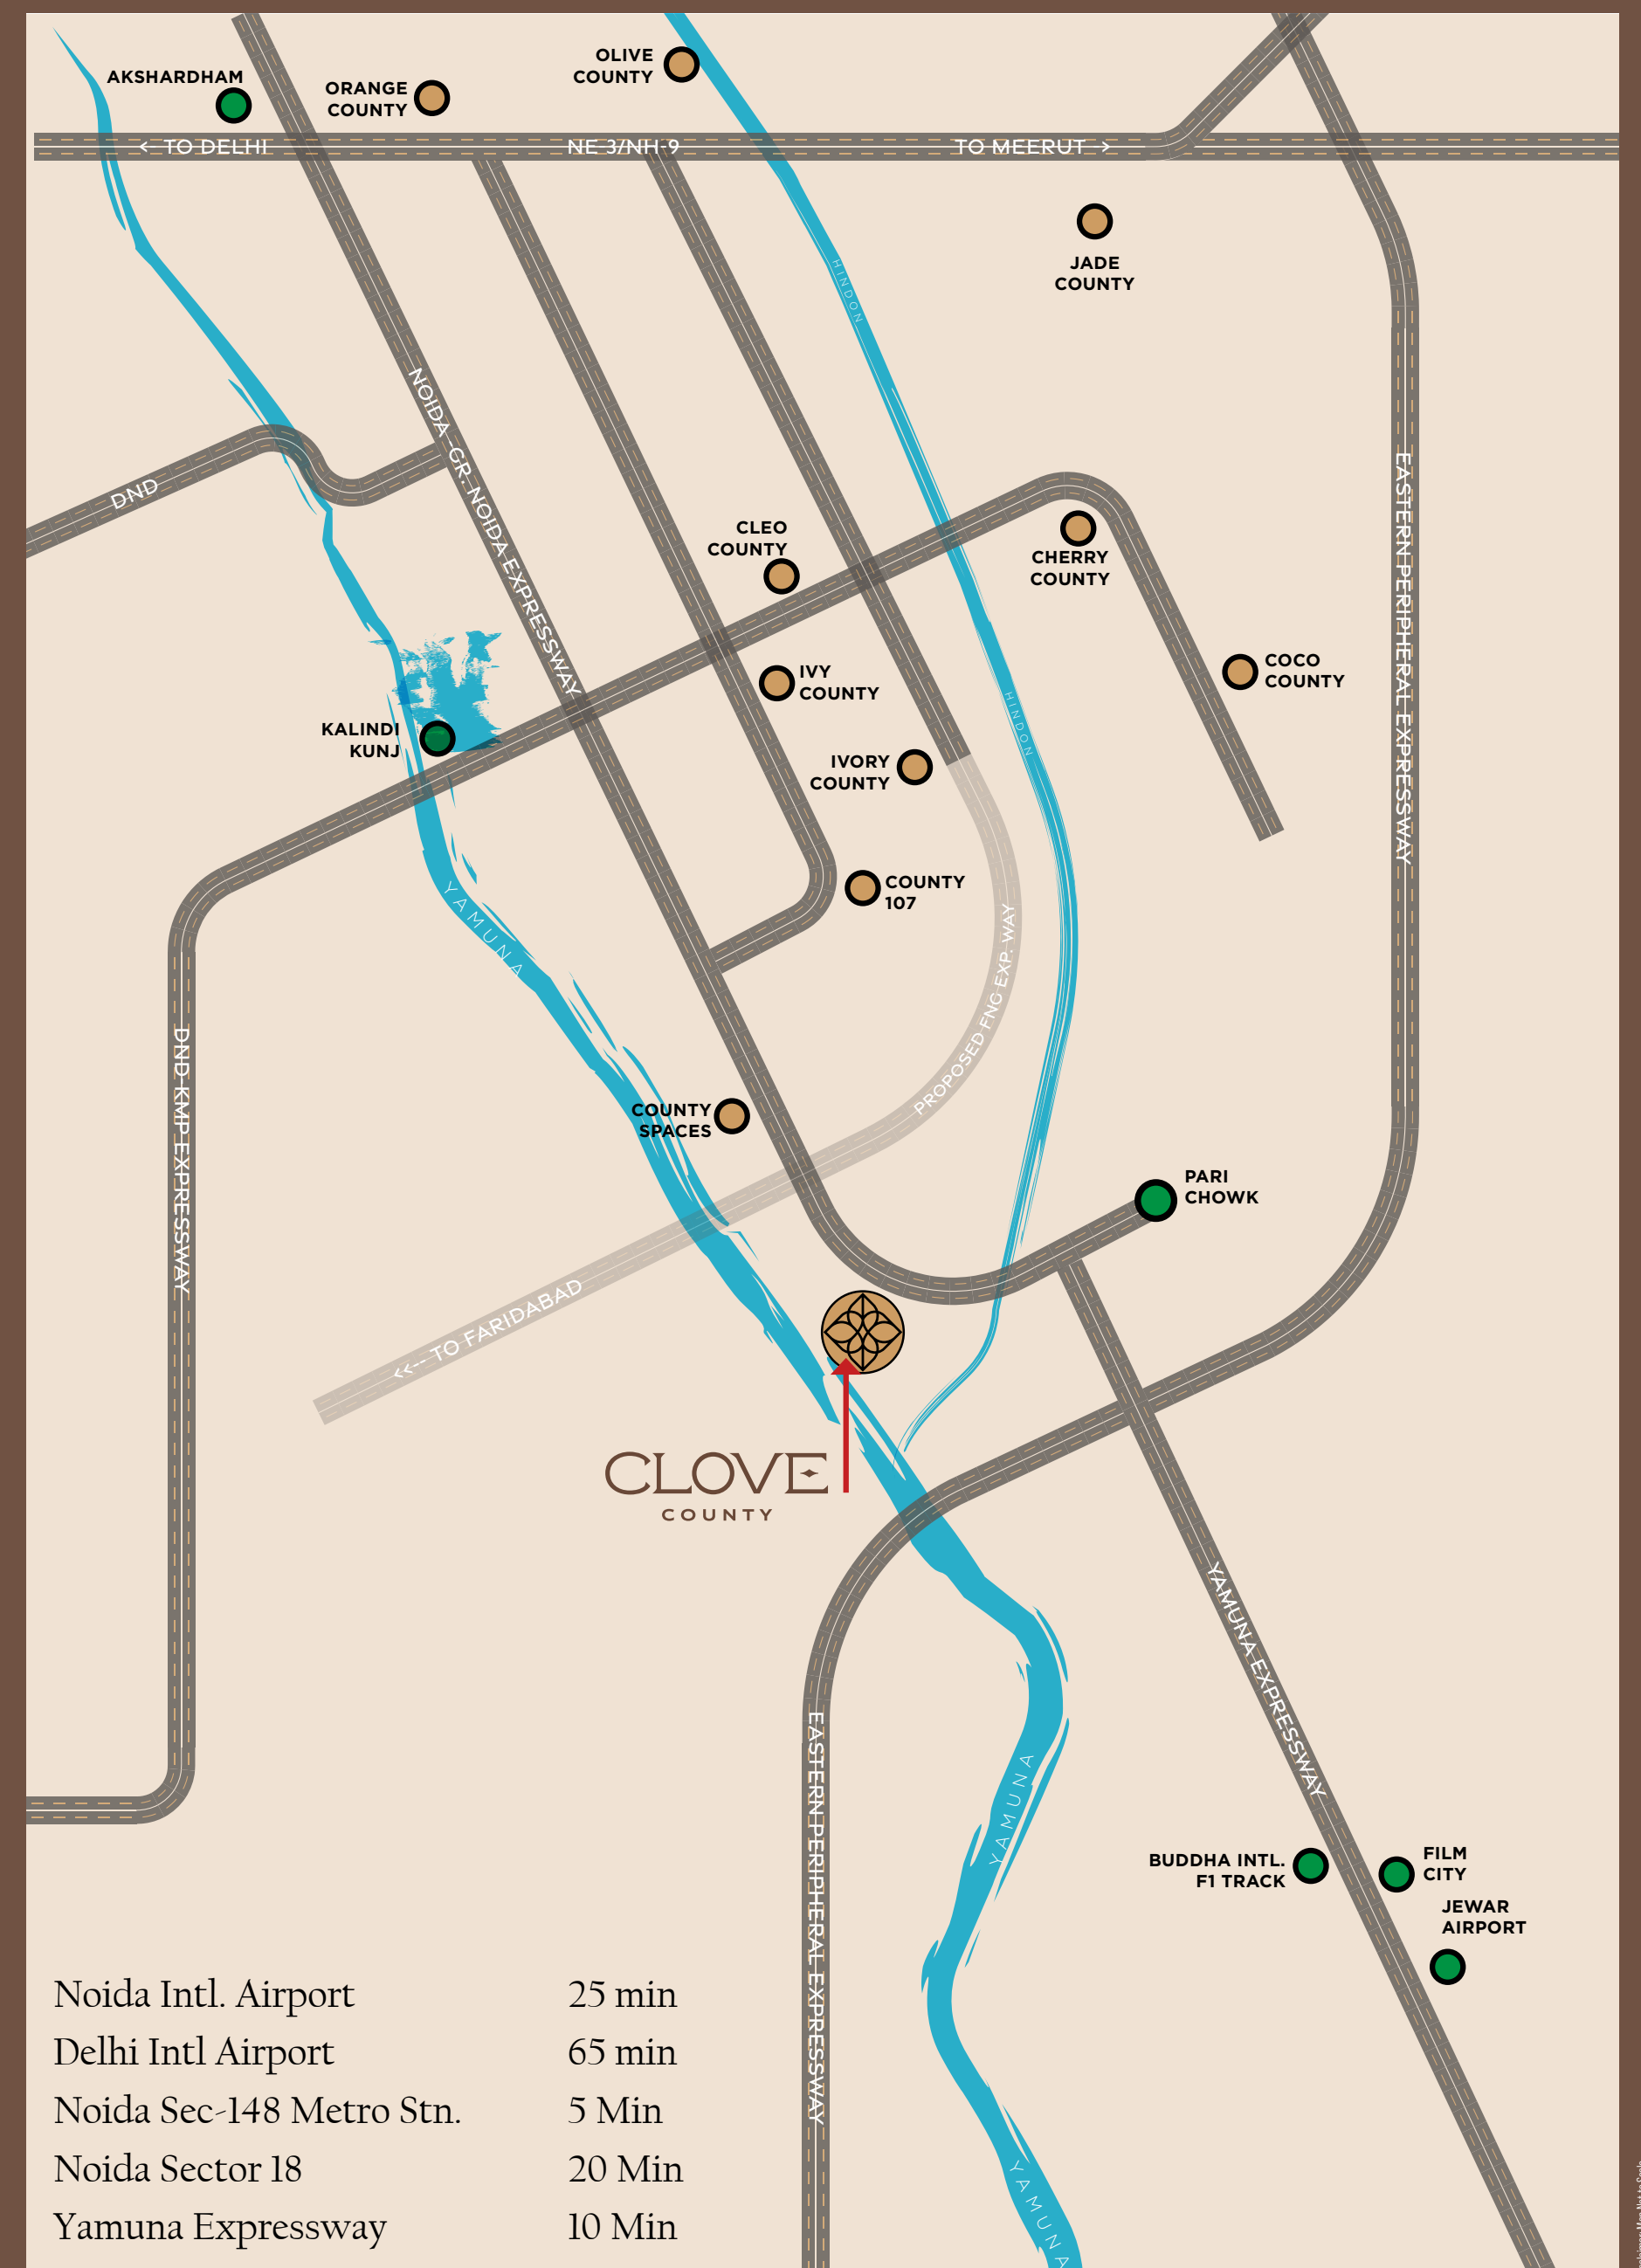

BIOPHILIC BRILLIANCE

We embody the philosophy of *trees to every apartment*. The elevation is transformed into a living structure, where private vertical gardens, horizontal greens and a variety of water features create a restorative micro-climate.

Sustainability here is the core ethos, not an add-on. With wide decks acting as passive shading devices and active climate-responsive measures, the project is designed to target an IGBC Platinum rating, merging mindful wellness with responsible luxury.



Disclaimer: The imagery presented is for representative purposes only and may not accurately reflect the final product or exact details. Actual features, specifications, and designs may vary. Please refer to official documentation and materials for precise information.

THE ART OF DOING NOTHING

The wide decks, *flowing along the periphery of your apartment*, create a continuous edge of openness. These deep overhangs are not just aesthetic; they minimize heat gain while framing expansive views.

This is where days begin gently and evenings close on your own quiet note, a private sanctuary where the architecture fosters a continuous dialogue between the inside and the outside.



Disclaimer: The imagery presented is for representative purposes only and may not accurately reflect the final product or exact details. Actual features, specifications, and designs may vary. Please refer to official documentation and materials for precise information.

THE ART OF SLOW LIVING


Clove County is a pristine, self-contained estate crafted for the ultra-affluent. Far from urban chaos, it offers a sanctuary where space, silence, and style converge. Curated by County Group, these limited residences define quiet luxury, a place for perfection, slow mornings, and rediscovering the simple pleasures of life.



Disclaimer: The imagery presented is for representative purposes only and may not accurately reflect the final product or exact details. Actual features, specifications, and designs may vary. Please refer to official documentation and materials for precise information.

A LIFE COMPOSED IN QUIET DETAIL

Every amenity is crafted for discernment rather than display-spacious club lounges, serene wellness zones, contemplative courts and outdoor retreats that respond to light, air and rhythm. From private greens to measured community spaces, each setting is designed to slow time and elevate the way you live. This is a place where elegance is felt, not announced-an address where luxury is expressed on being quietly exclusive.

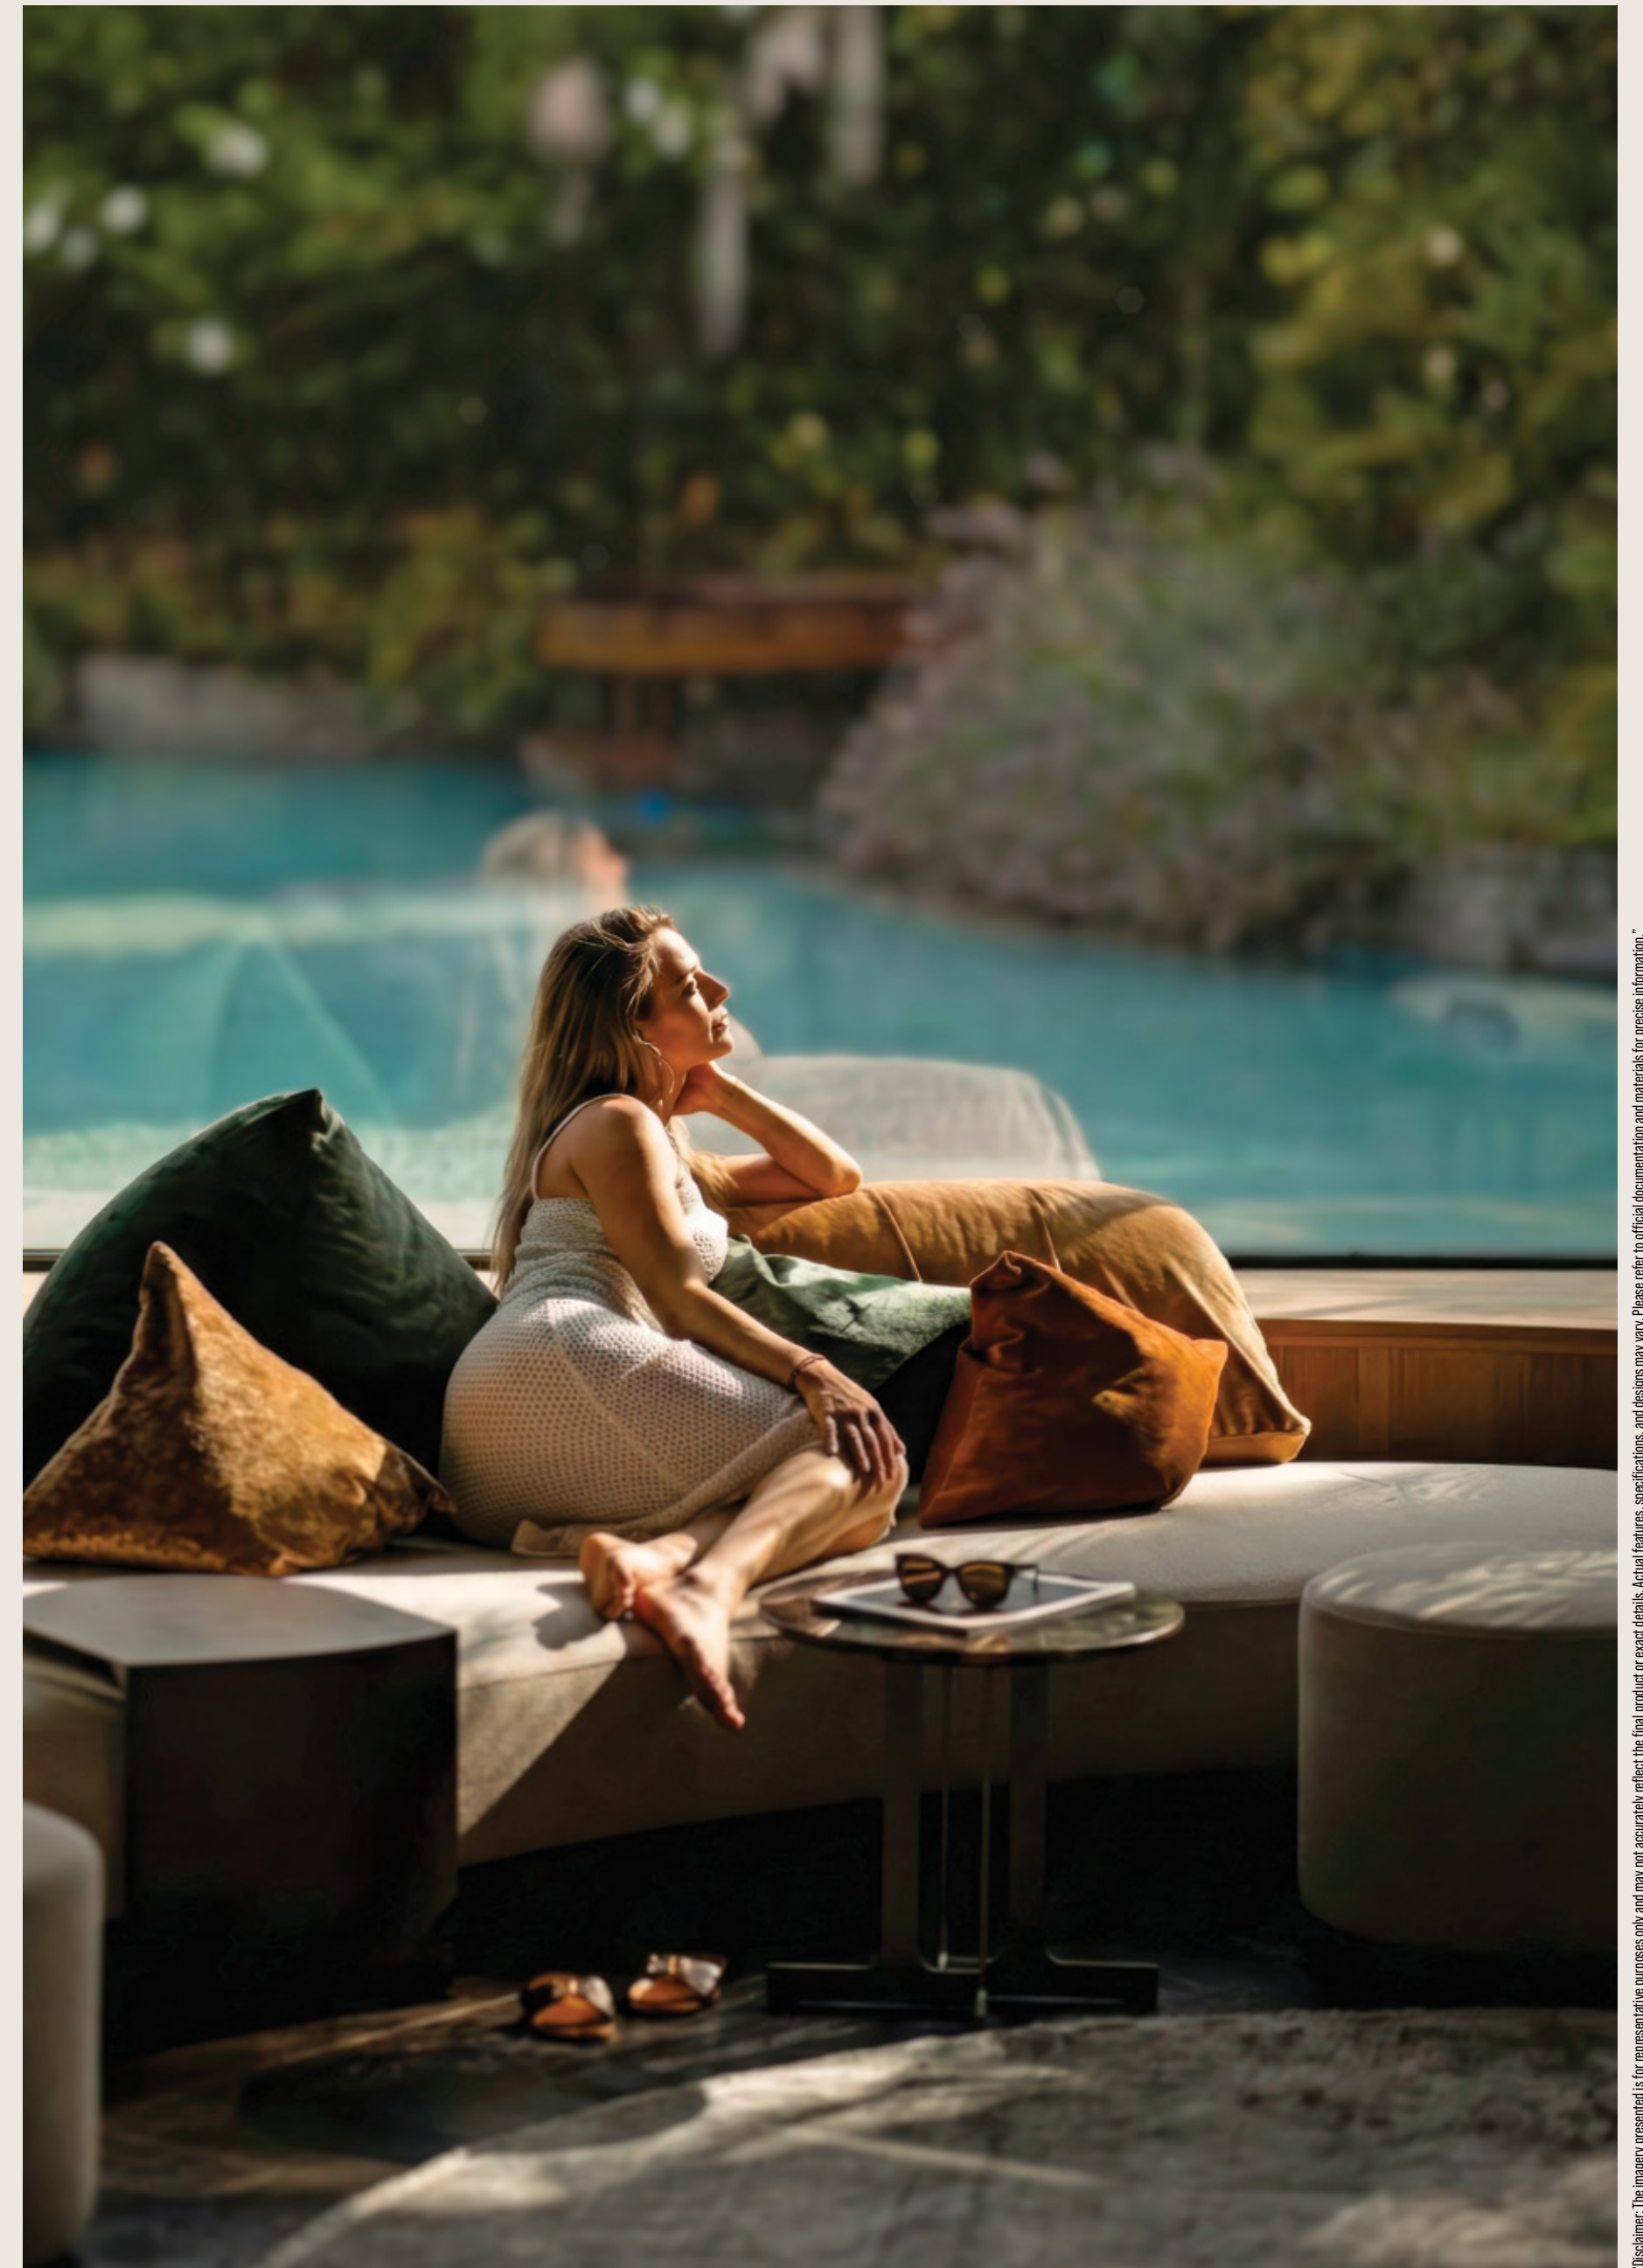

Disclaimer: The imagery presented is for representative purposes only and may not accurately reflect the final product or exact details. Actual features, specifications, and designs may vary. Please refer to official documentation and materials for precise information.

DAILY SENSORY RESET

Water, metal and a single resonant note. Wellness here is not an add-on, but a quiet current that runs through spaces and routines. Spaces that let you slow your breathing, listen inward and return to yourself.



Disclaimer: The imagery presented is for representative purposes only and may not accurately reflect the final product or exact details. Actual features, specifications, and designs may vary. Please refer to official documentation and materials for precise information.

REFINED HYDRO-WELLNESS

This water sanctuary is an ode to the healing power of water in its most sophisticated forms. This exclusive collection moves beyond the conventional pool experience, offering residents private access to therapies previously reserved for world-class destination spas. It is here that the elements of wellness, tranquility and daily health rituals converge to rejuvenate the body and quiet the mind.



Disclaimer: The imagery presented is for representative purposes only and may not accurately reflect the final product or exact details. Actual features, specifications, and designs may vary. Please refer to official documentation and materials for precise information.



Disclaimer: The Master Plan including landscape features and plans are subjected to change. Please be aware that this layout is not a standard offering. The Master Plan and layout referenced in your Agreement to Sale will be finalized and determined after necessary changes or modifications. The final plan will be communicated to you accordingly. It is important to note that the company does not accept responsibility for any errors, omissions, misstatements, or misuse of the data presented. Moreover, the company retains the right to make alterations to the plans, specifications, dimensions, and elevations without any prior notice.



MASTER PLAN


1. ENTRY
2. EXIT
3. RETAIL ENTRY
4. WATER FEATURE
5. BASEMENT RAMP

6. CLUB
7. SWIMMING POOL
8. AMPHITHEATER
9. PLACE OF WORSHIP
10. OPEN LAWN BOWLING ALLEY

11. YOGA & EXERCISE GARDEN
12. ZEN GARDEN
13. BADMINTON COURT
14. TENNIS COURT
15. HALF BASKETBALL COURT

16. PICKLEBALL COURT
17. PADEL COURT
18. CRICKET NET PRACTICE
19. ORCHARD
20. GREEN HOUSE

21. KIDS ZONE
22. PET PLAY AREA


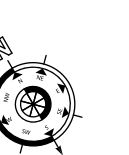




UNIT PLAN : TYPE - A

SUPER AREA	BUILT UP AREA	CARPET AREA	BALCONY AREA
6417 SQ. FT.	5685 SQ. FT.	3744 SQ. FT.	1712 SQ. FT.
596.15 SQ.MT.	528.15 SQ.MT.	347.8 SQ.MT.	159.06 SQ.MT.

5BHK + 6 TOILET + 3 BALCONY+2 UTILITY ROOM WITH TOILET

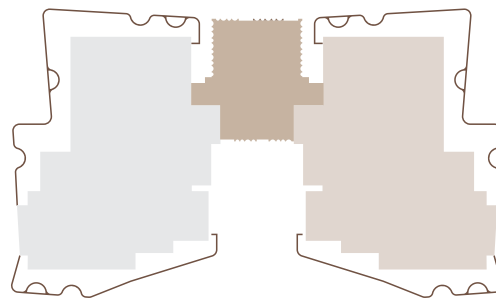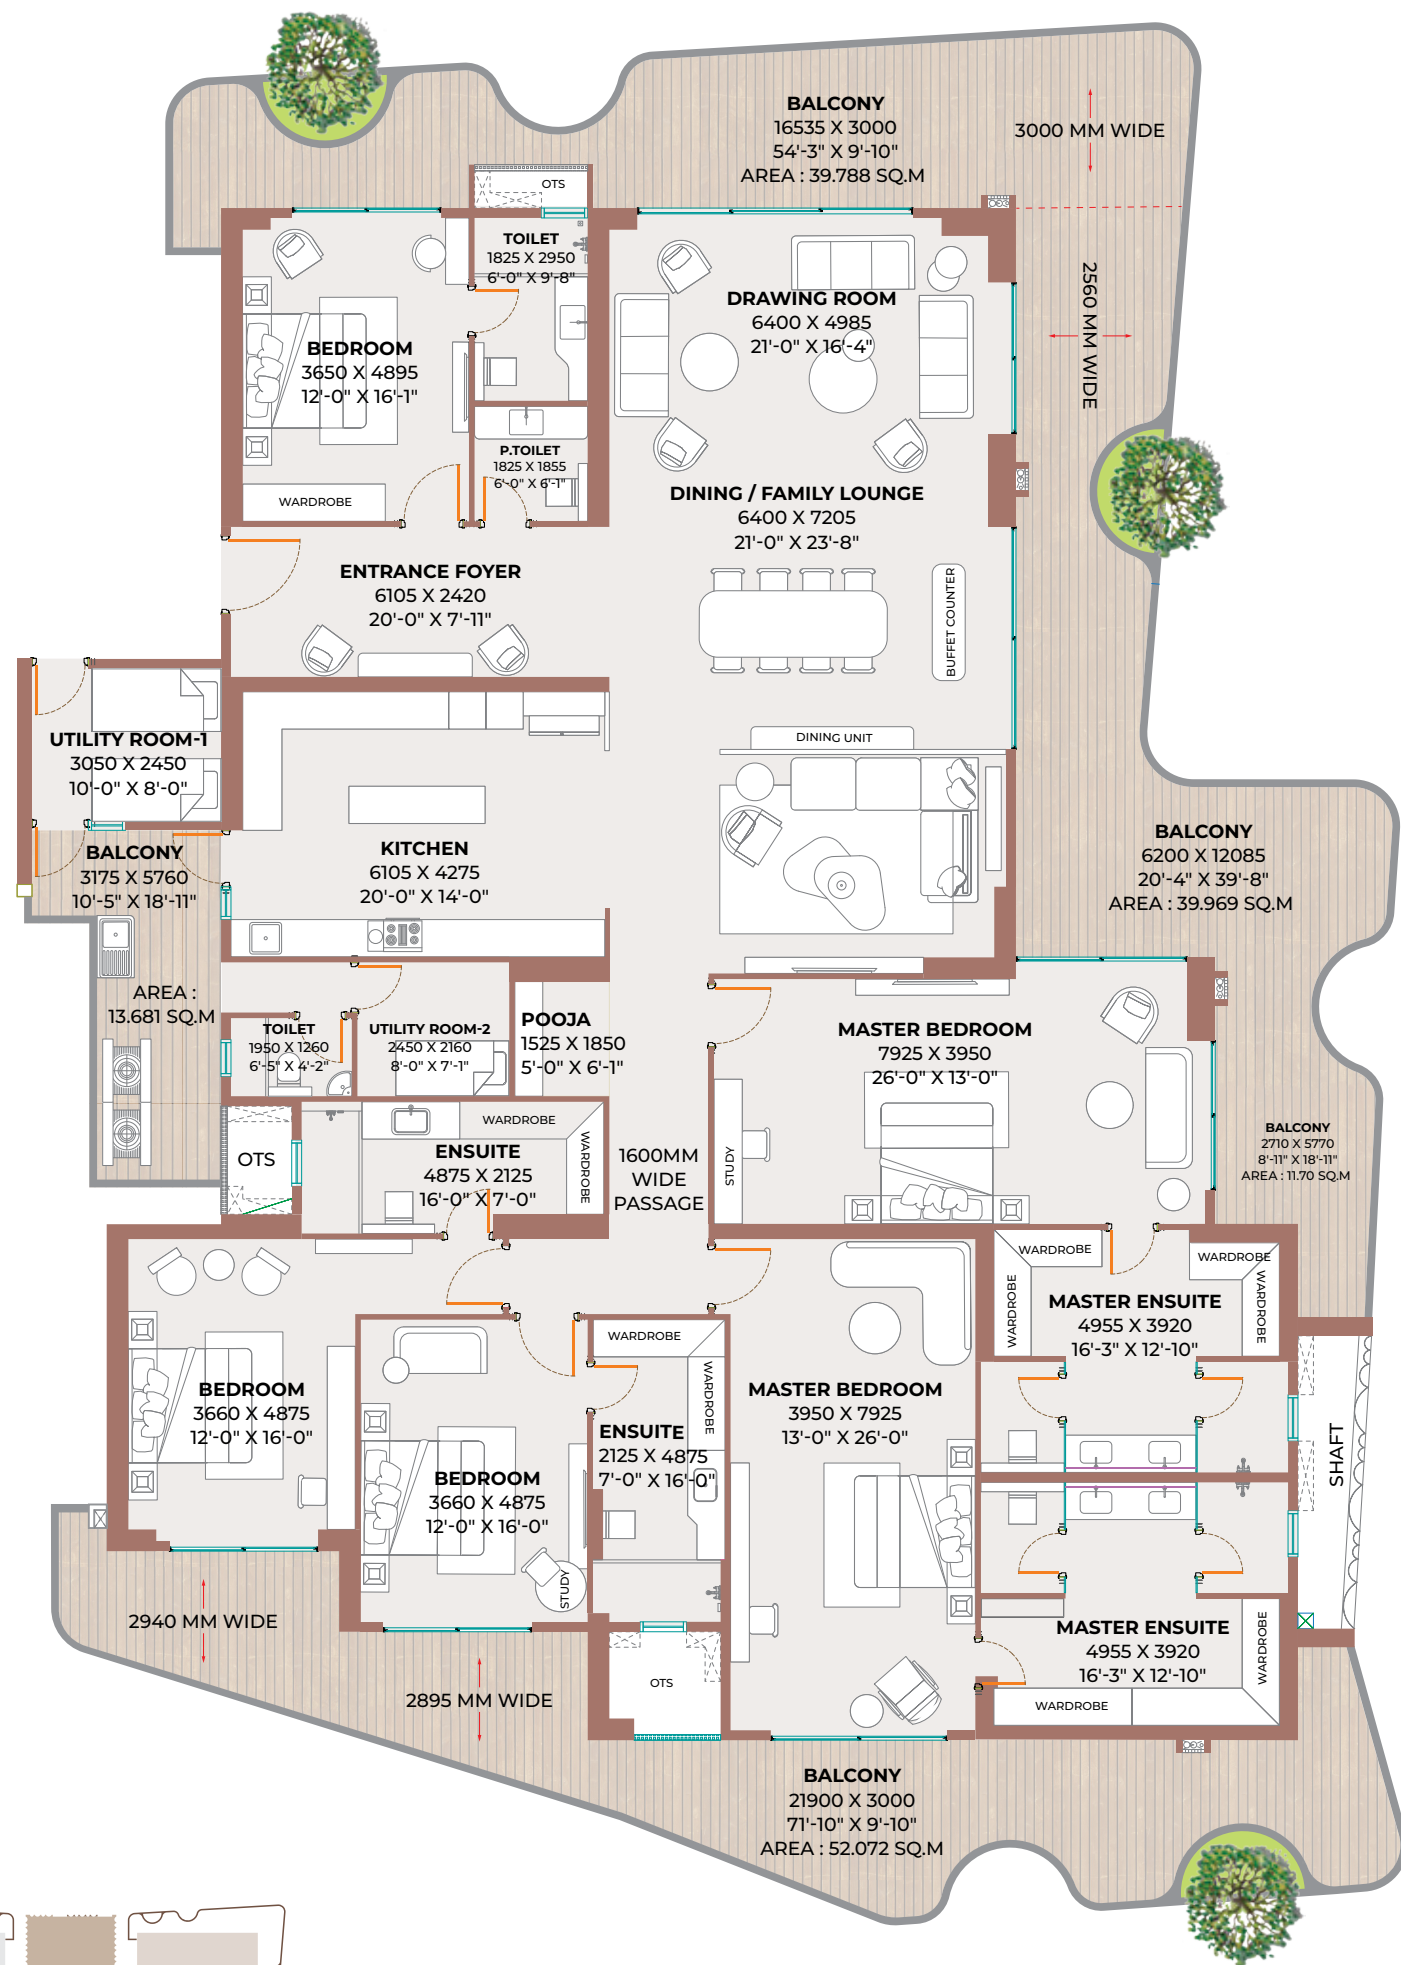

EVEN FLOOR

2 UNITS PER FLOOR

4 LIFTS



Disclaimer: While every attempt has been made to ensure the accuracy of the plans shown, all measurements, positioning, fixtures, fittings and any other data shown are an approximate interpretation for illustrative purposes only and are not to scale. No responsibility is taken for any error, omission, mis-statement or use of data shown. The company reserves the right to make changes in the plans, specifications, dimensions and elevations without any prior notice. - Super Area (i) the entire area of the said flat enclosed by its periphery walls, including half of the area under common walls between two flats, and full area of walls in other case; area under columns, cupboards, window projections and balconies; and (ii) proportionate share of service areas to be utilized for common use and facilities, including but not limited to lobbies, staircase, circulating areas, lifts, shafts, passages, corridors, stairs, lift machine room, area for water supply arrangement, maintenance office, security/fire control rooms etc. - Built up Area: Built up area, as per CPWD definition, shall mean the total Polyline(Line) area measured on the outer line of the unit including balconies and /or terrace with or without roof. The outer walls which are shared with another unit shall be computed at 50%. Remaining Outer walls are computed at 100%. - Carpet Area: Carpet Area is the net usable floor area of an apartment, excluding the area covered by the external walls, areas under service shafts exclusive balcony or verandah area and exclusive open terrace area, but includes the area covered by the internal partition walls of the apartment. - 1 sq. ft. = 0.0929 sq. mt., 1 sq. mt. = 10.764 sq. ft., 1 ft. = 0.305 mt and 1 mt = 3.281 ft.



UNIT PLAN : TYPE - B

SUPER AREA	BUILT UP AREA	CARPET AREA	BALCONY AREA
5310 SQ. FT.	4759 SQ. FT.	2990 SQ. FT.	1549 SQ. FT.
493.31 SQ.MT.	442.14 SQ.MT.	277.79 SQ.MT.	143.90 SQ.MT.

5BHK + 6 TOILET + 3 BALCONY+2 UTILITY ROOM WITH TOILET

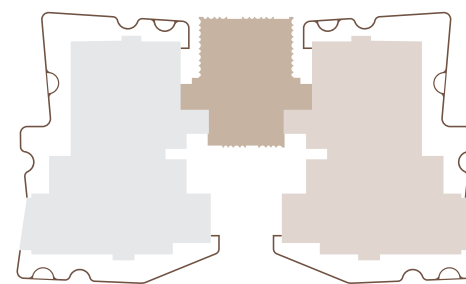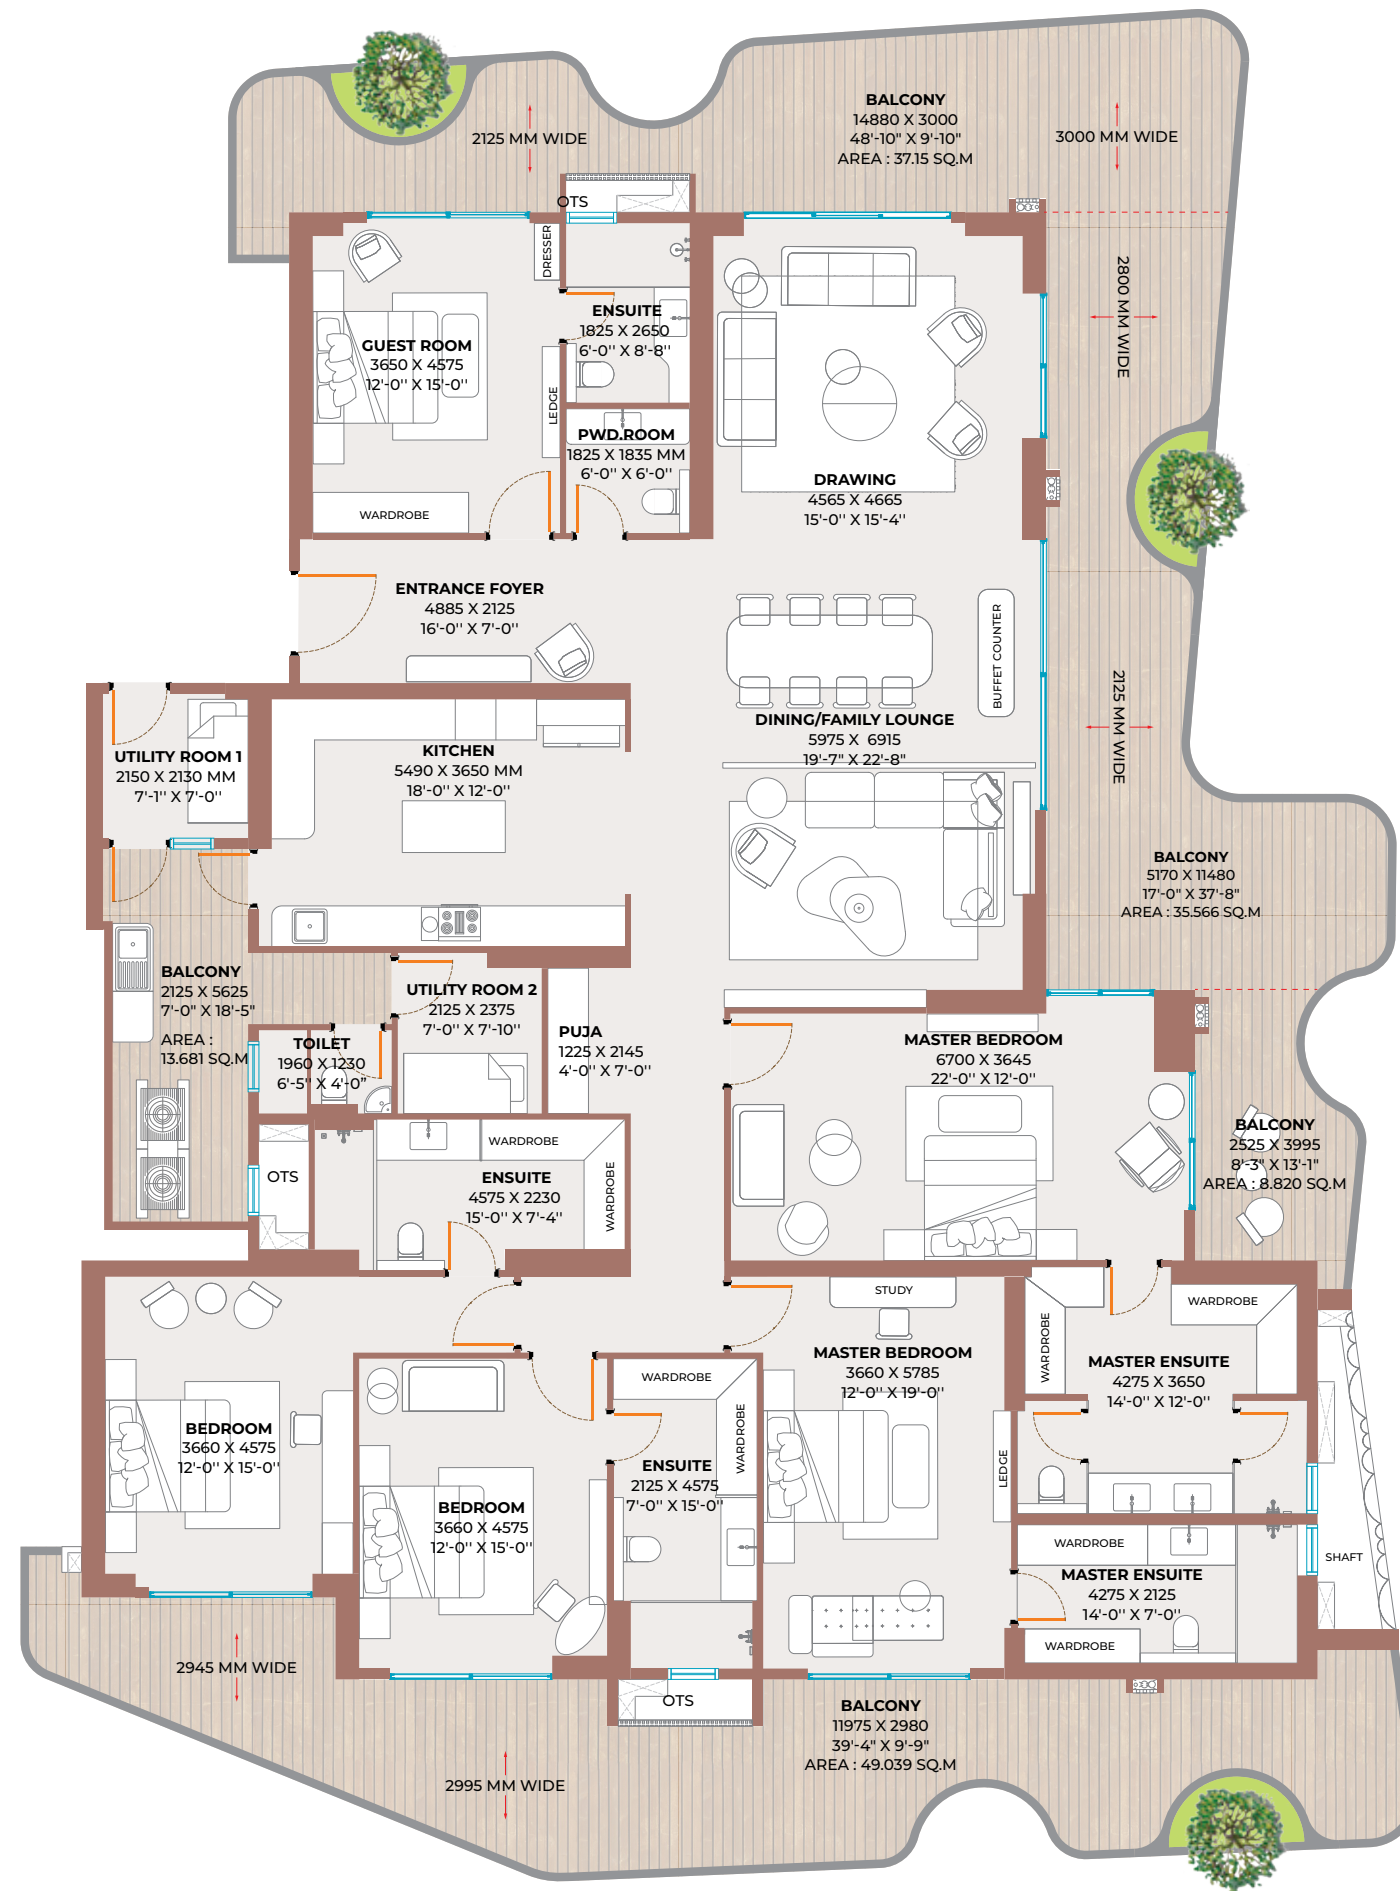

EVEN FLOOR

2 UNITS PER FLOOR

4 LIFTS



Disclaimer: While every attempt has been made to ensure the accuracy of the plans shown, all measurements, positioning, fixtures, fittings and any other data shown are an approximate interpretation for illustrative purposes only and are not to scale. No responsibility is taken for any error, omission, mis-statement or use of data shown. The company reserves the right to make changes in the plans, specifications, dimensions and elevations without any prior notice. - Super Area (i) the entire area of the said flat enclosed by its periphery walls, including half of the area under common walls between two flats, and full area of walls in other case; area under columns, cupboards, window projections and balconies; and (ii) proportionate share of service areas to be utilized for common use and facilities, including but not limited to lobbies, staircase, circulating areas, lifts, shafts, passages, corridors, stairs, lift machine room, area for water supply arrangement, maintenance office, security/fire control rooms etc. - Built up Area: Built up area, as per CPWD definition, shall mean the total Polyline(Line) area measured on the outer line of the unit including balconies and /or terrace with or without roof. The outer walls which are shared with another unit shall be computed at 50%. Remaining Outer walls are computed at 100%. - Carpet Area: Carpet Area is the net usable floor area of an apartment, excluding the area covered by the external walls, areas under service shafts exclusive balcony or verandah area and exclusive open terrace area, but includes the area covered by the internal partition walls of the apartment. - 1 sq. ft. = 0.0929 sq. mt., 1 sq. mt. = 10.764 sq. ft., 1 ft. = 0.305 mt and 1 mt = 3.281 ft.



UNIT PLAN : TYPE - C

SUPER AREA	BUILT UP AREA	CARPET AREA	BALCONY AREA
4077 SQ. FT.	3682 SQ. FT.	2295 SQ. FT.	1163 SQ. FT.
378.76 SQ.MT.	342.08 SQ.MT.	213.24 SQ.MT.	108.04 SQ.MT.

4BHK + 5 TOILET + 3 BALCONY+ UTILITY ROOM WITH TOILET

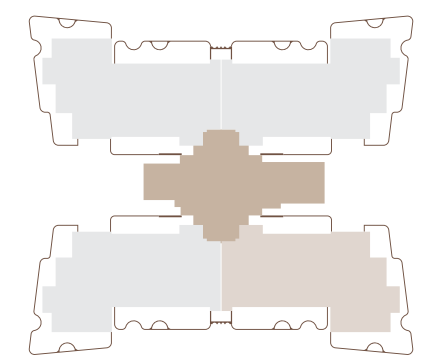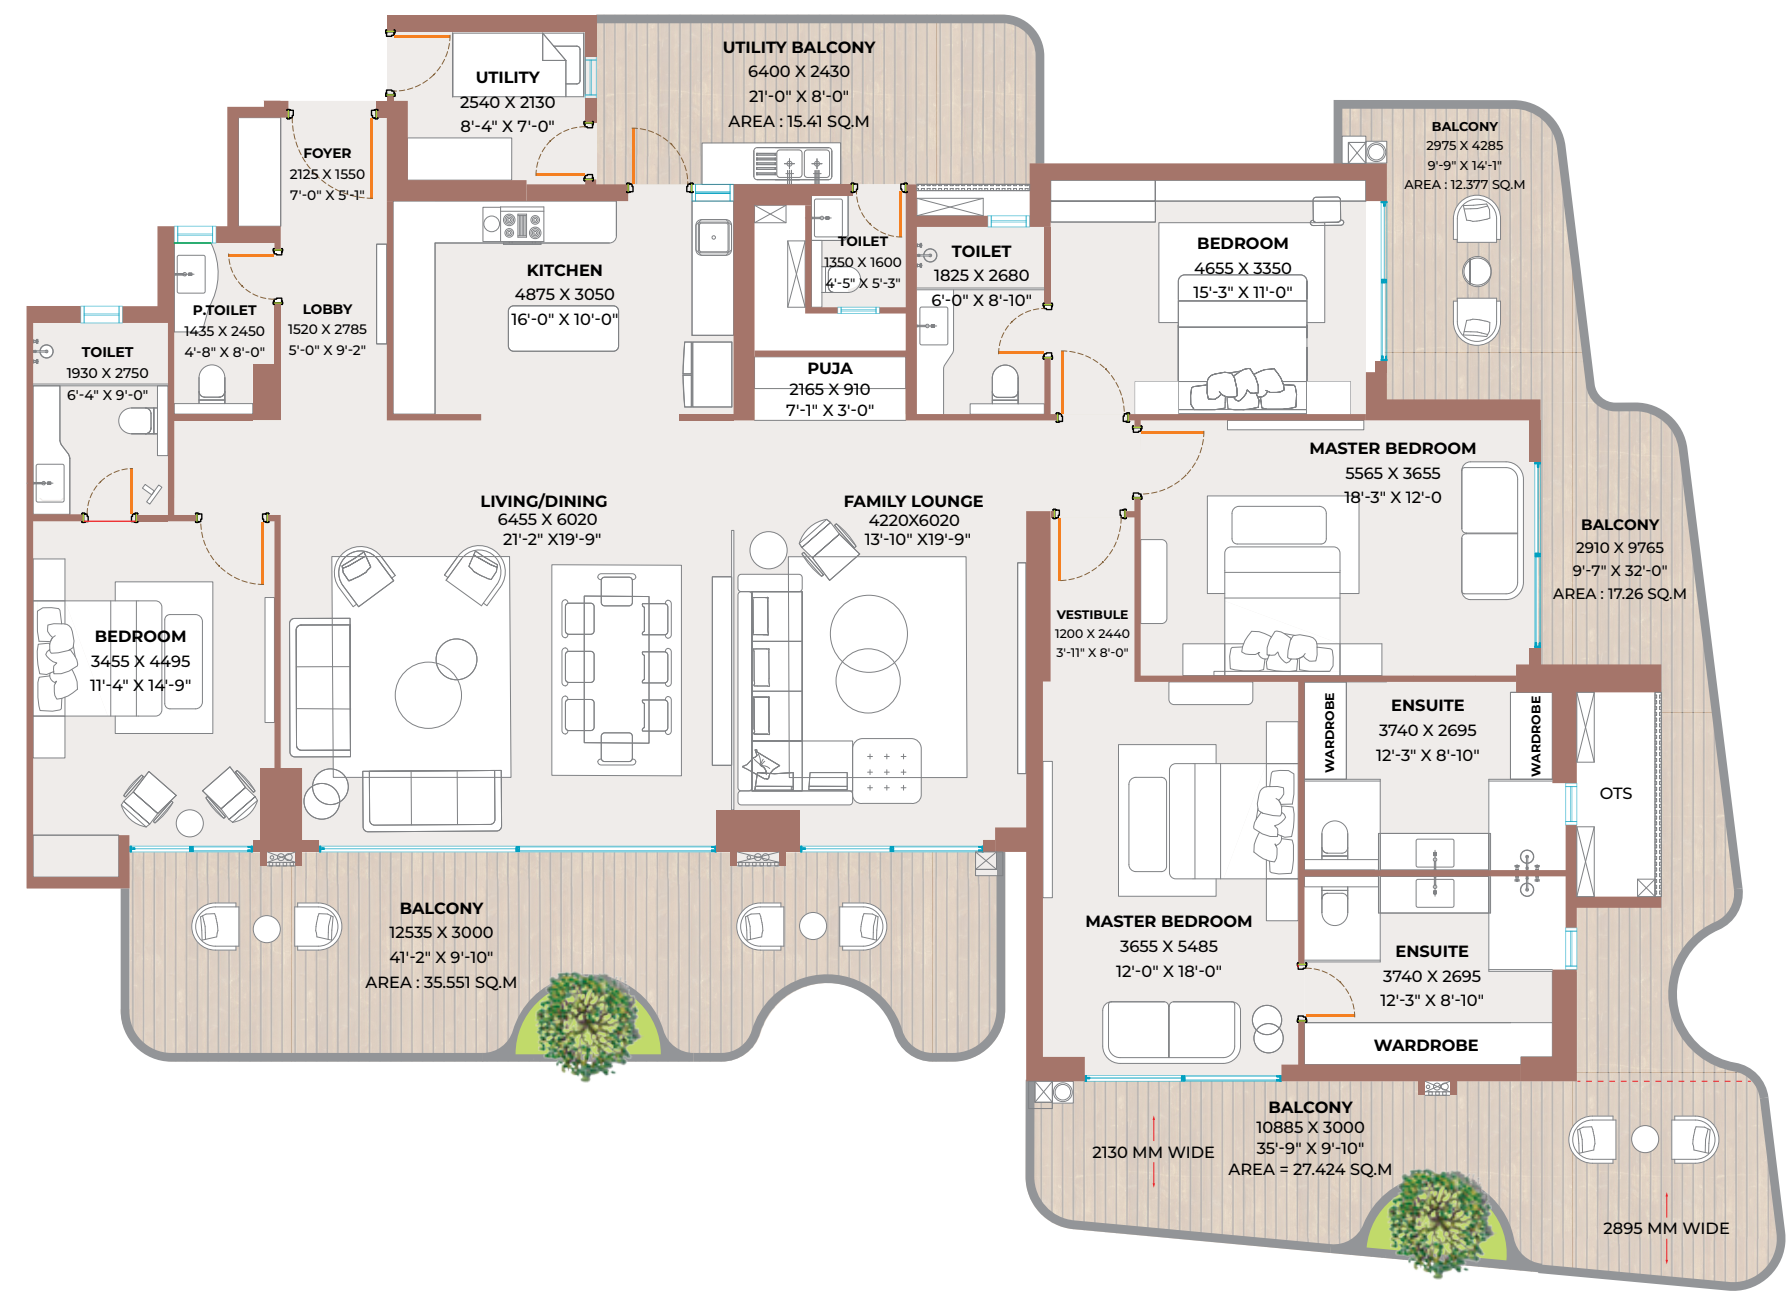

EVEN FLOOR

4 UNITS PER FLOOR

6 LIFTS

Disclaimer: While every attempt has been made to ensure the accuracy of the plans shown, all measurements, positioning, fixtures, fittings and any other data shown are an approximate interpretation for illustrative purposes only and are not to scale. No responsibility is taken for any error, omission, mis-statement or use of data shown. The company reserves the right to make changes in the plans, specifications, dimensions and elevations without any prior notice. - Super Area (i) the entire area of the said flat enclosed by its periphery walls, including half of the area under common walls between two flats, and full area of walls in other case; area under columns, cupboards, window projections and balconies; and (ii) proportionate share of service areas to be utilized for common use and facilities, including but not limited to lobbies, staircase, circulating areas, lifts, shafts, passages, corridors, stairs, lift machine room, area for water supply arrangement, maintenance office, security/fire control room etc. - Built up Area: Built up area, as per (PRA) definition, shall mean the total (Plynet/Plm) area measured on the outer line of the unit including balconies and /or terrace with or without roof. The outer walls which are shared with another unit shall be computed at 50%. Remaining outer walls are computed at 100%. - Carpet Area: Carpet Area is the net usable floor area of an apartment, excluding the area covered by the external walls, area under service shafts exclusive balcony or verandah area and exclusive open terrace area, but includes the area covered by the internal partition walls of the apartment. * 1 sq. ft. = 0.0929 sq. mt., 1 sq. mt. = 10.764 sq. ft., 1 ft. = 0.305 mt and 1 mt = 3.281 ft.



Disclaimer: The imagery presented is for representative purposes only and may not accurately reflect the final product or exact details. Actual features, specifications, and designs may vary. Please refer to official documentation and materials for precise information.

SPECIFICATIONS

FLOORING		SANITARY WORK		WALL FINISH		KITCHEN	
Drawing	: Premium Quality Imported Marble	Internal Piping	: Corrosion Free CPVC Pipes & Fittings All Taps and Fittings of Reputed Brands in C.P.	External	: Most Modern and Elegant Permanent Finish with High Quality Texture Paint	Counter	: Kitchen Counter with Stainless Steel Sink. Fitted with R.O. Hob, Chimney With Exhaust Pipe
Dining	: Premium Quality Imported Marble	Bath Fittings	: Wash Basins, Wall Mounted	Internal	: All Internal Walls of the Room & Drawing Dining will be Painted Using OBD	Wood Work	: Modular Cabinets
Kitchen	: Premium Quality Imported Marble	& Ware	W/C of Reputed Brands in Appropriate Shades			Wall Tile	: Designer Ceramic Tiles upto 2 Ft. Above Working Counter
All Bedrooms	: Laminated Wooden Flooring						
Balconies	: Designer Anti-Skid Tiles						
Toilets	: Premium Quality Imported Marble						
Multi Utility	: Laminated Wooden Flooring						
DOORS & WINDOWS		ELECTRICAL FITTINGS		WIRING & SWITCHES		AC & GEYSERS	
External	: Aluminium/UPVC Sliding Openable Doors & Windows	Exhaust Fan	: In Kitchen & Toilets	Wiring	: Fire Resistant Copper Wiring in Concealed PVC Conduits	VRV Acs	: In Bedrooms, D/D and Kitchen
Internal	: Designer Flush Doors in Polish/Duco Paint Fixed in Hardwood Frame	Light Fixtures	: In All Rooms Chandelier/ Hanging Light in Drawing Room & Master Bedroom	Switches	: Modular Switches & Sockets in Adequate Numbers	Geysers	: In Toilets and kitchen
		Fans	: In Bedrooms, D/D, Kitchen & Utility	T.v. Points	: In all Rooms		
		External	: Adequate Lighting in Common Areas	Tel. Points	: In all Rooms		
RAILING		P.O.P WORK		WOOD WORK		SECURITY	
Balcony	: Stainless Steel /Glass /RCC/Brickwork/Blockwork /Mild Steel	Internal	: Good Quality Designer False Ceiling in All Rooms and Drawing Dining	Wardrobe	: In all Bed Rooms	Internal	: Video Intercom Phone
Staircase	: Mild Steel						



IT'S ALL ABOUT U

CONCEPTUALIZED, DEVELOPED AND MANAGED BY:
SHIRJA REAL ESTATE SOLUTIONS PVT. LTD.

CORPORATE OFFICE :
COUNTY SPACES, PLOT NO. 15, SECTOR-135
NOIDA - 201305, UTTAR PRADESH

SITE OFFICE :
PLOT NO. GH-02 , SECTOR -151 , NOIDA - 201310
GAUTAM BUDDHA NAGAR, UTTAR PRADESH



CLOVE COUNTY
RERA Registration No. : UPRERAPRJ696539/11/2025
Project Launch Date : 27-11-2025
Collection Account : SHIRJA REAL ESTATE SOLUTIONS PVT. LTD.COLLECTION ACCOUNT FOR CLOVE COUNTY
Account No. : 9049908384, Name of Bank : Kotak Mahindra Bank Ltd., Branch : Noida Sector, 137 IFSC Code : KKBK0005040

Promoter Name: SHIRJA REAL ESTATE SOLUTIONS PVT. LTD. · Promoter Registration No. UPRERAPRM80484 · Website of UP RERA - www.up-rera.in

© 2025. All rights reserved. Images, content, layout or design may not be reproduced in any manner or media without the specific written permission.
Disclaimer: While every attempt has been made to ensure the accuracy of the plans shown, all measurements, positioning, fixtures, fittings and any other data shown are an approximate interpretation for illustrative purposes only and are not to scale. No responsibility is taken for any error, omission, mis-statement or use of data shown. The company reserves the right to make changes in the plans, specifications, dimensions and elevations without any prior notice. 1 sq. ft. = 0.0929 sq. mt., 1 sq. mt. = 10.764 sq. ft., 1 ft. = 0.305 mt and 1 mt = 3.281 ft. Super Area: Super Area is (i) the entire area of the said flat enclosed by its periphery walls, including half of the area under common walls between two flats, and full area of walls in other case; area under columns, cupboards, window projections and balconies; and (ii) proportionate share of service areas to be utilized for common use and facilities, including but not limited to lobbies, staircase, circulating areas, lifts, shafts, passage, corridors, stilts, lift machine room, area for water supply arrangement, maintenance office, security/fire control rooms etc. Built up Area: Built up area, as per CREDAI definition, shall mean the total Polyline(P.Line) area measured on the outer line of the unit including balconies and /or terrace with or without roof. The outer walls which are shared with another unit shall be computed at 50% Remaining Outer walls are computed at 100%. Carpet Area: Carpet Area is the net usable floor area of an apartment, excluding the area covered by the external walls, areas under services shafts exclusive balcony or verandah area and exclusive open terrace area, but includes the area covered by the internal partition walls of the apartment.

©2025, All rights reserved. Images, content, layout or design may not be reproduced in any manner or media without the specific written permission of COUNTY GROUP

